DocuSign Envelope ID: 6E50FC0D-46AB-445C-8F78-568FDC832EE4

8/17/99

REVISIONS

LOCHNER

H. W. LOCHNER, INC.
2840 PLAZA PLACE, SUITE 202
RALEIGH, NC 27612
NC License Number F-0159

ECOLOGICAL ENGINEERING, LLP
1151 SE CARY PARKWAY
CARY, NC 27518
NC License Number F-1148

PROJECT REFERENCE NO.	SHEET NO.
R-5523	5
R/W SHEET NO.	

ROADWAY DESIGN ENGINEER
NORTH CAROLINA PROFESSIONAL SEAL 25523 ENGINEER BRIAN K. BRAXTON
DocuSigned by: Brian K. Braxton
0A5016AD7ACC48F...
9/2/2014

HYDRAULICS ENGINEER
NORTH CAROLINA PROFESSIONAL SEAL 20147 ENGINEER FRANK P. FLEMING
DocuSigned by: Frank P. Fleming
51A8D7A62B1B4...
9/2/2014

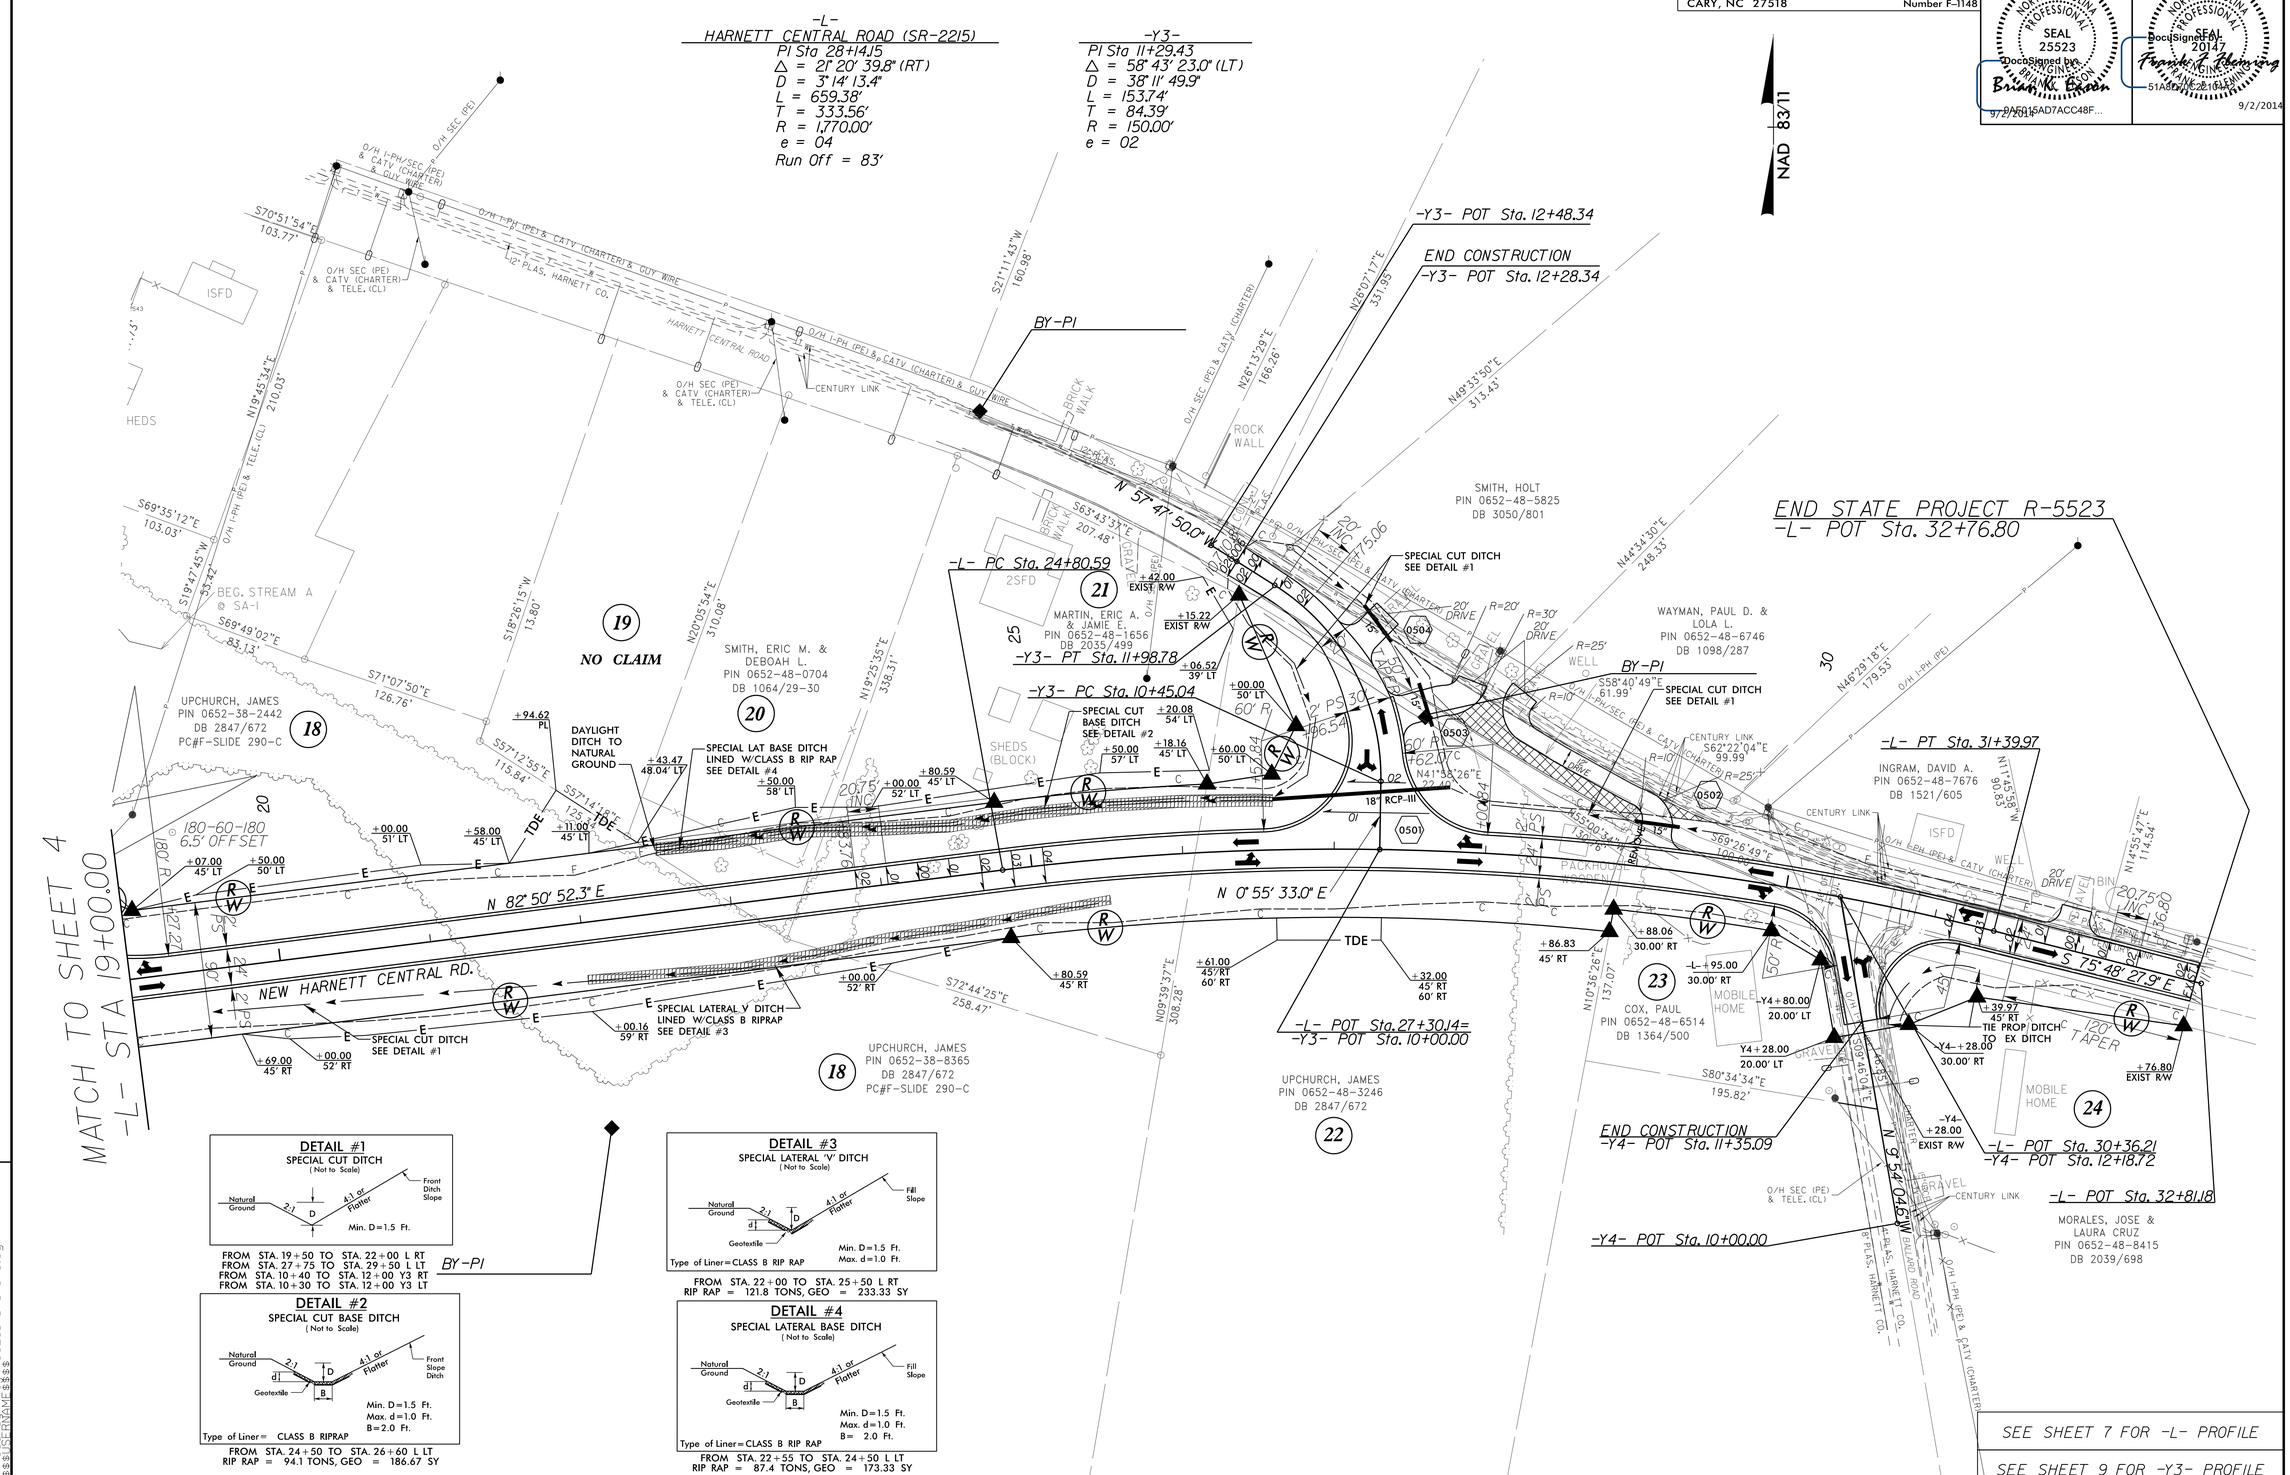

SEE SHEET 7 FOR -L- PROFILE

SEE SHEET 9 FOR -Y3- PROFILE

SYTIME
R:\Roadway\Proj\R5523_RDY_PSH5.dgn
$$$$USERNAME$$$$