LOCHNER

H. W. LOCHNER, INC.
2840 PLAZA PLACE, SUITE 202
RALEIGH, NC 27612
NC License Number F-0159

ECOLOGICAL ENGINEERING, LLP
1151 SE CARY PARKWAY
CARY, NC 27518
NC License Number F-1148

PROJECT REFERENCE NO.	SHEET NO.
R-5523	EC-5/CONST.5
R/W SHEET NO.	
ROADWAY DESIGN ENGINEER	HYDRAULICS ENGINEER

NAD 83/11

NOTE:
PERIMETER EROSION CONTROL MEASURES SHALL BE INSTALLED DURING CLEARING AND GRUBBING PHASE.

CLEARING AND GRUBBING EROSION CONTROL FOR CONSTRUCTION SHEET 5

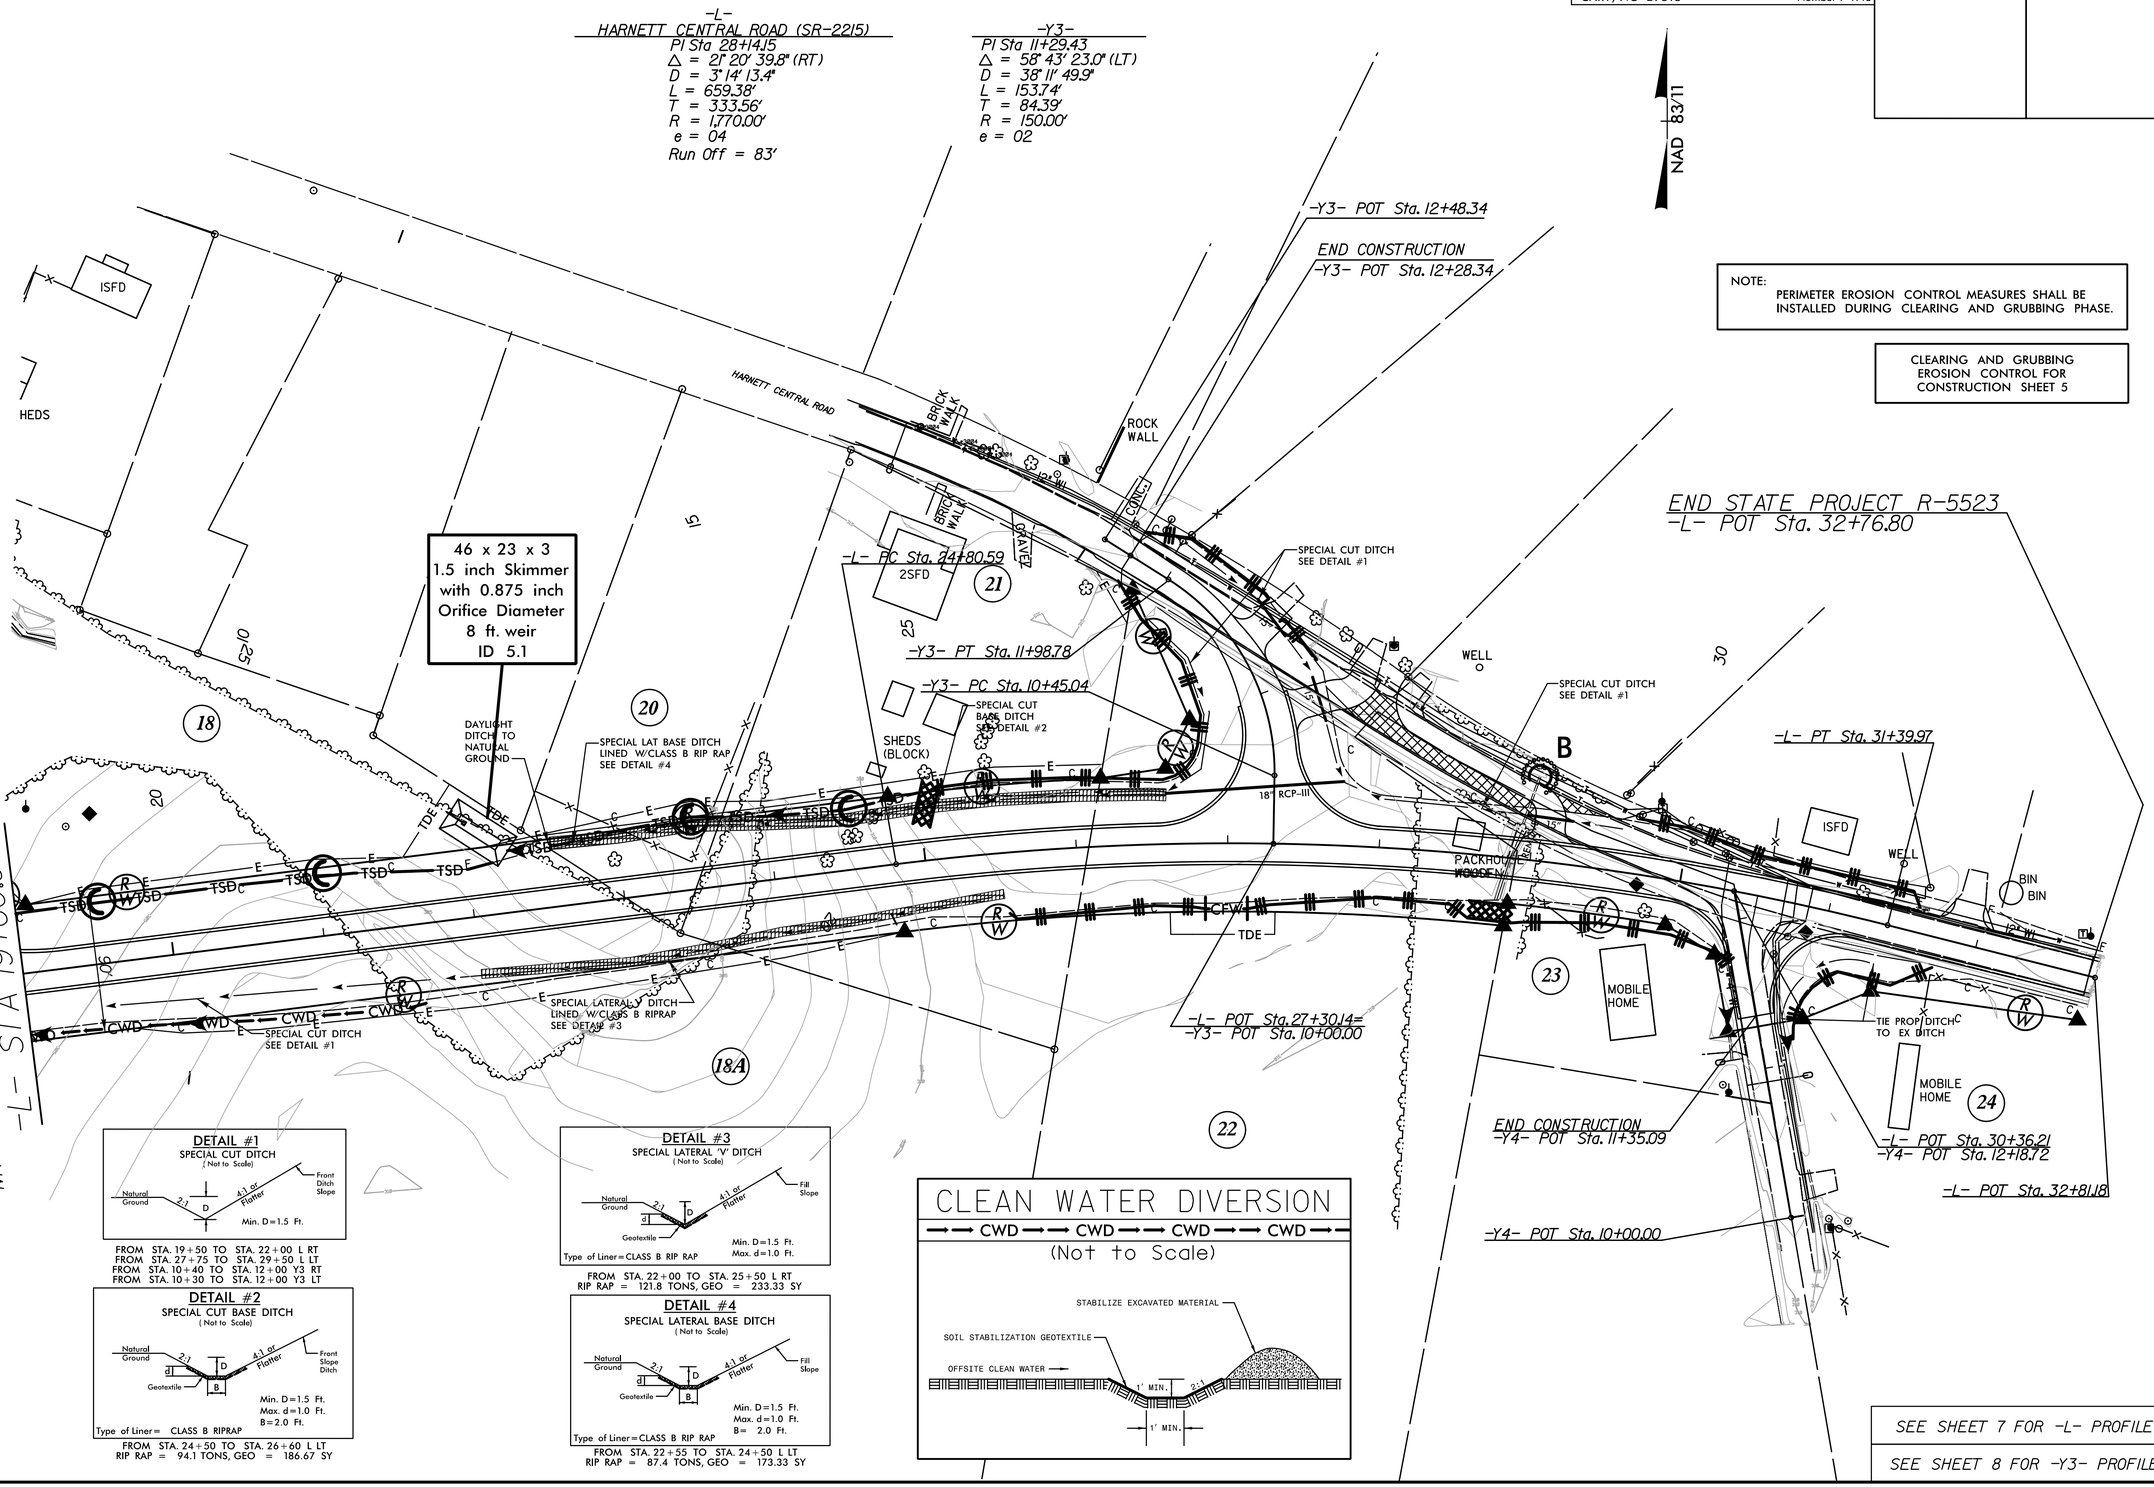

SEE SHEET 7 FOR -L- PROFILE

SEE SHEET 8 FOR -Y3- PROFILE

REVISIONS

8/17/99

2:59:14 PM
R:\Roadway\Consultants\10514 HW Lochner\10514-006 R-5523 Harnet Central Road\Environmental\Design\R5523_REU_EC05.dgn
davidowen