PROJECT REFERENCE NO.	SHEET NO.
R-5523	UC-6

DESIGNED BY: JAC
DRAWN BY:
CHECKED BY: BWJ
APPROVED BY: TNP
REVISED:

SUMMIT DESIGN AND ENGINEERING SERVICES
504 Meadowlands Drive
Hillsborough, NC 27278
(919) 732-3883
(919) 732-6676 (FAX)

NORTH CAROLINA PROFESSIONAL SEAL 23100 ENGINEER TRACY NEAL PARROTT
9/3/2014
UTILITY CONSTRUCTION PLANS ONLY

UTILITY CONSTRUCTION

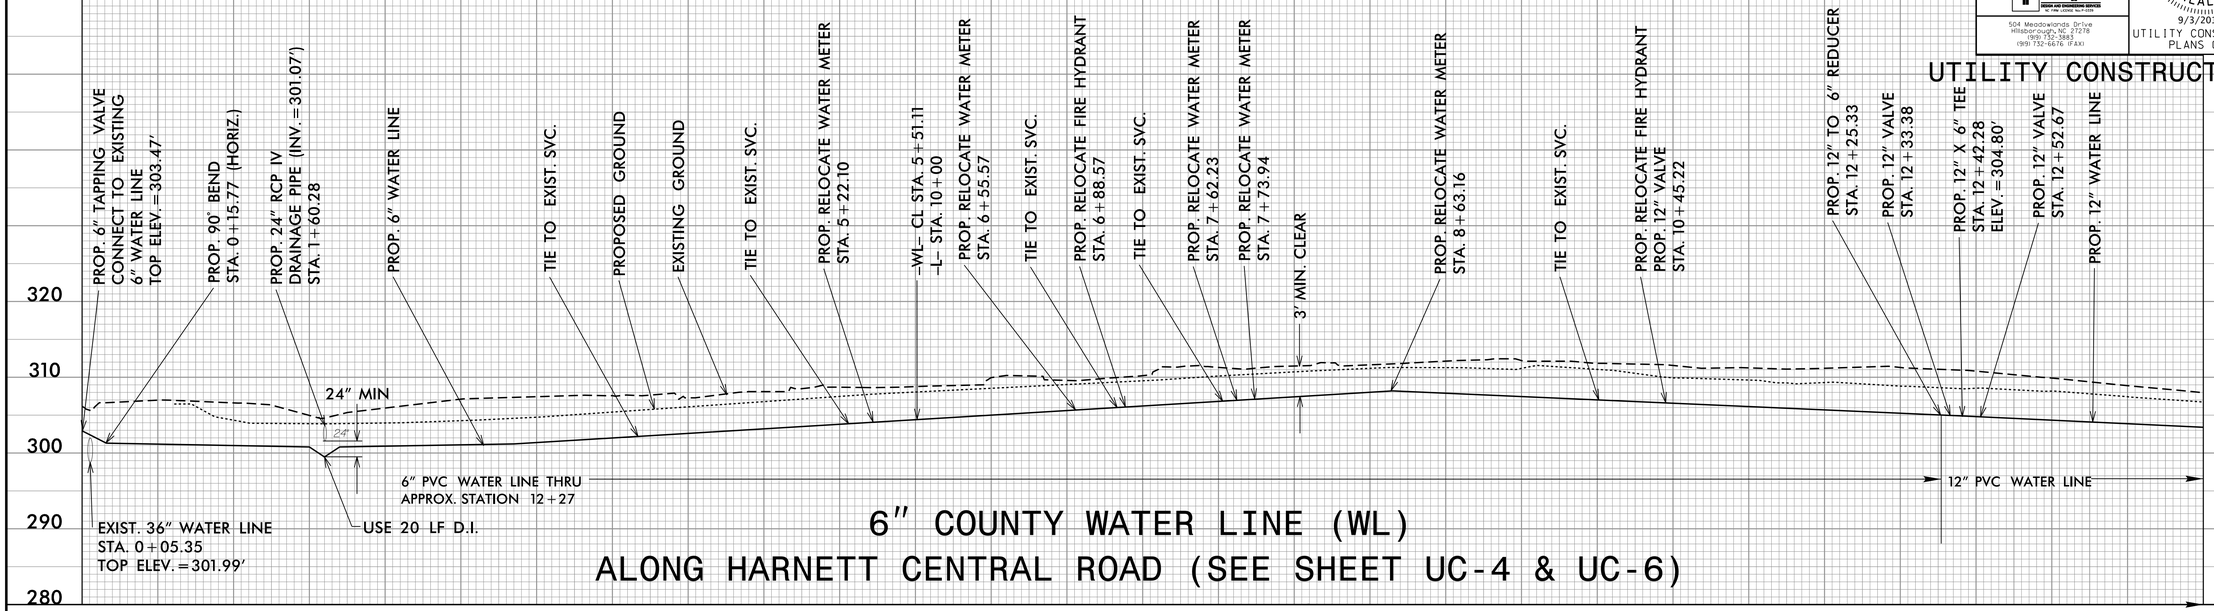

6" COUNTY WATER LINE (WL)
ALONG HARNETT CENTRAL ROAD (SEE SHEET UC-4 & UC-6)

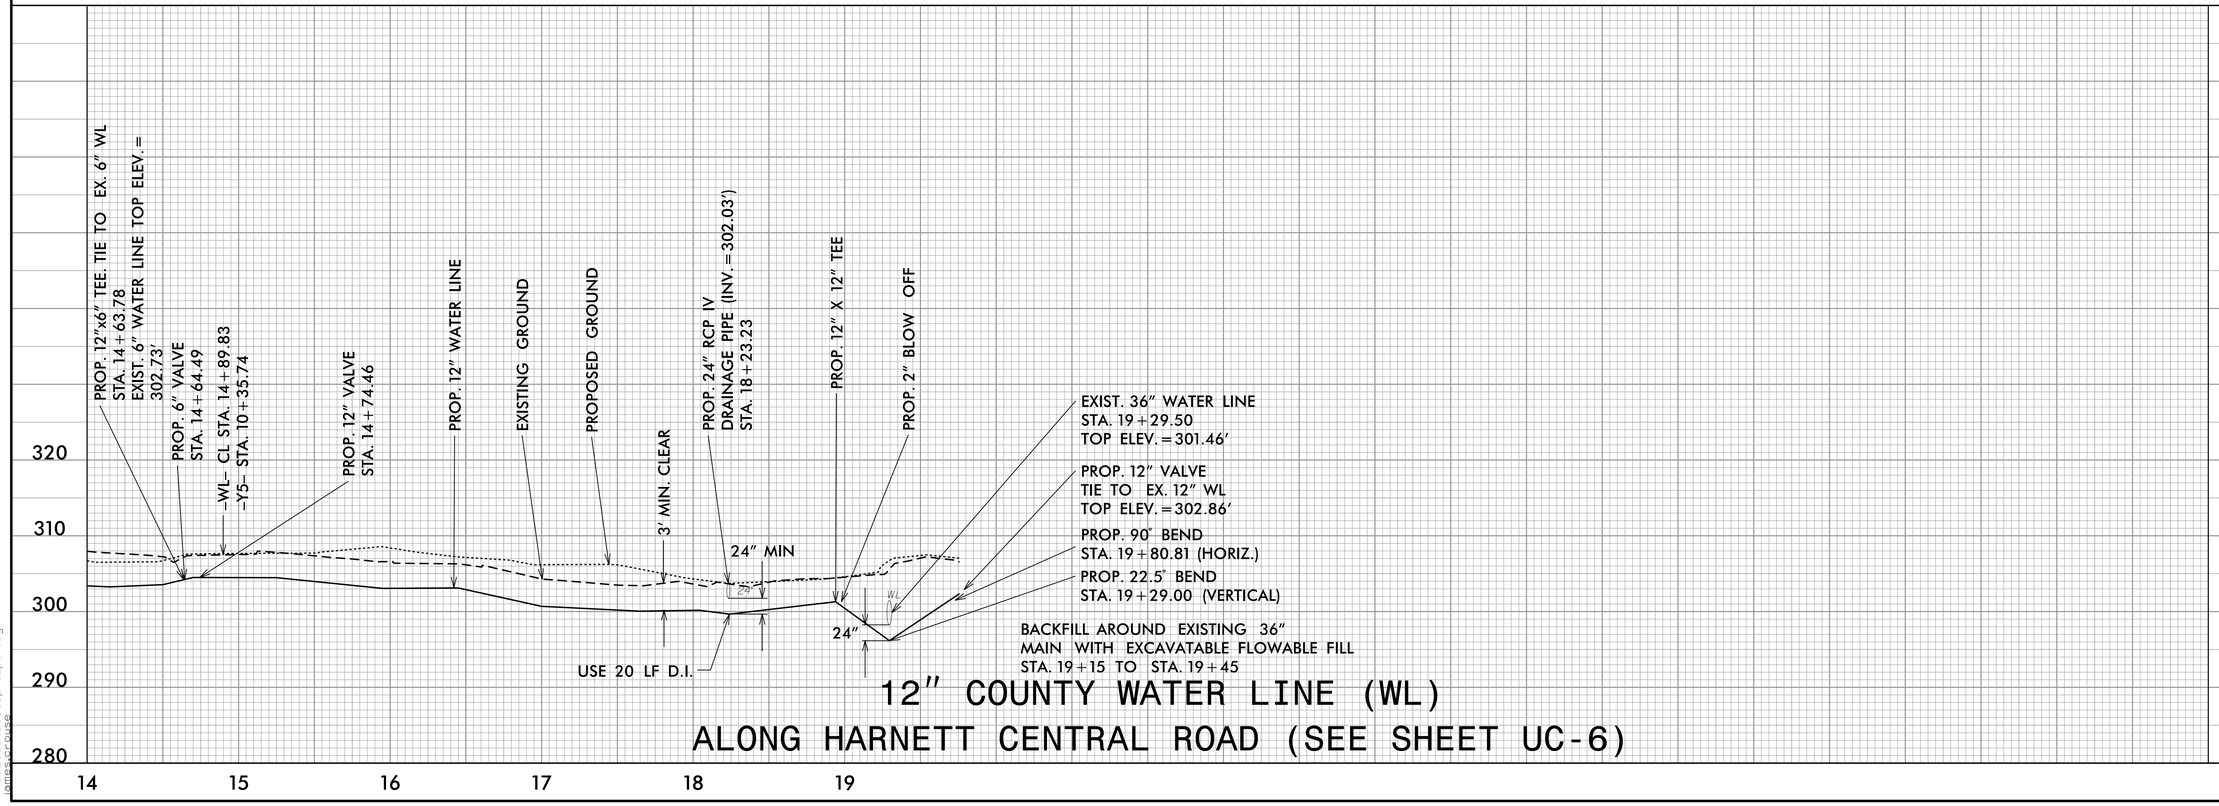

12" COUNTY WATER LINE (WL)
ALONG HARNETT CENTRAL ROAD (SEE SHEET UC-6)

5/28/99

R2-SEP-2014 16:48
R5523_2014_UC6.pt1.psh.dgn
jamescrouse