PROJECT REFERENCE NO.	SHEET NO.
R-5523	UC-4

DESIGNED BY: BWW
DRAWN BY:
CHECKED BY: JAC
APPROVED BY: TNP
REVISED:

SUMMIT DESIGN AND ENGINEERING SERVICES
NC FIRM LICENSE: P0476-2000
504 Meadowlands Drive
Hillsborough, NC 27278
(919) 732-3883
(919) 732-6676 (FAX)

NORTH CAROLINA PROFESSIONAL SEAL 23100 ENGINEER TRACY NEAL PARROTT
9/3/2014

UTILITY CONSTRUCTION PLANS ONLY

UTILITY CONSTRUCTION

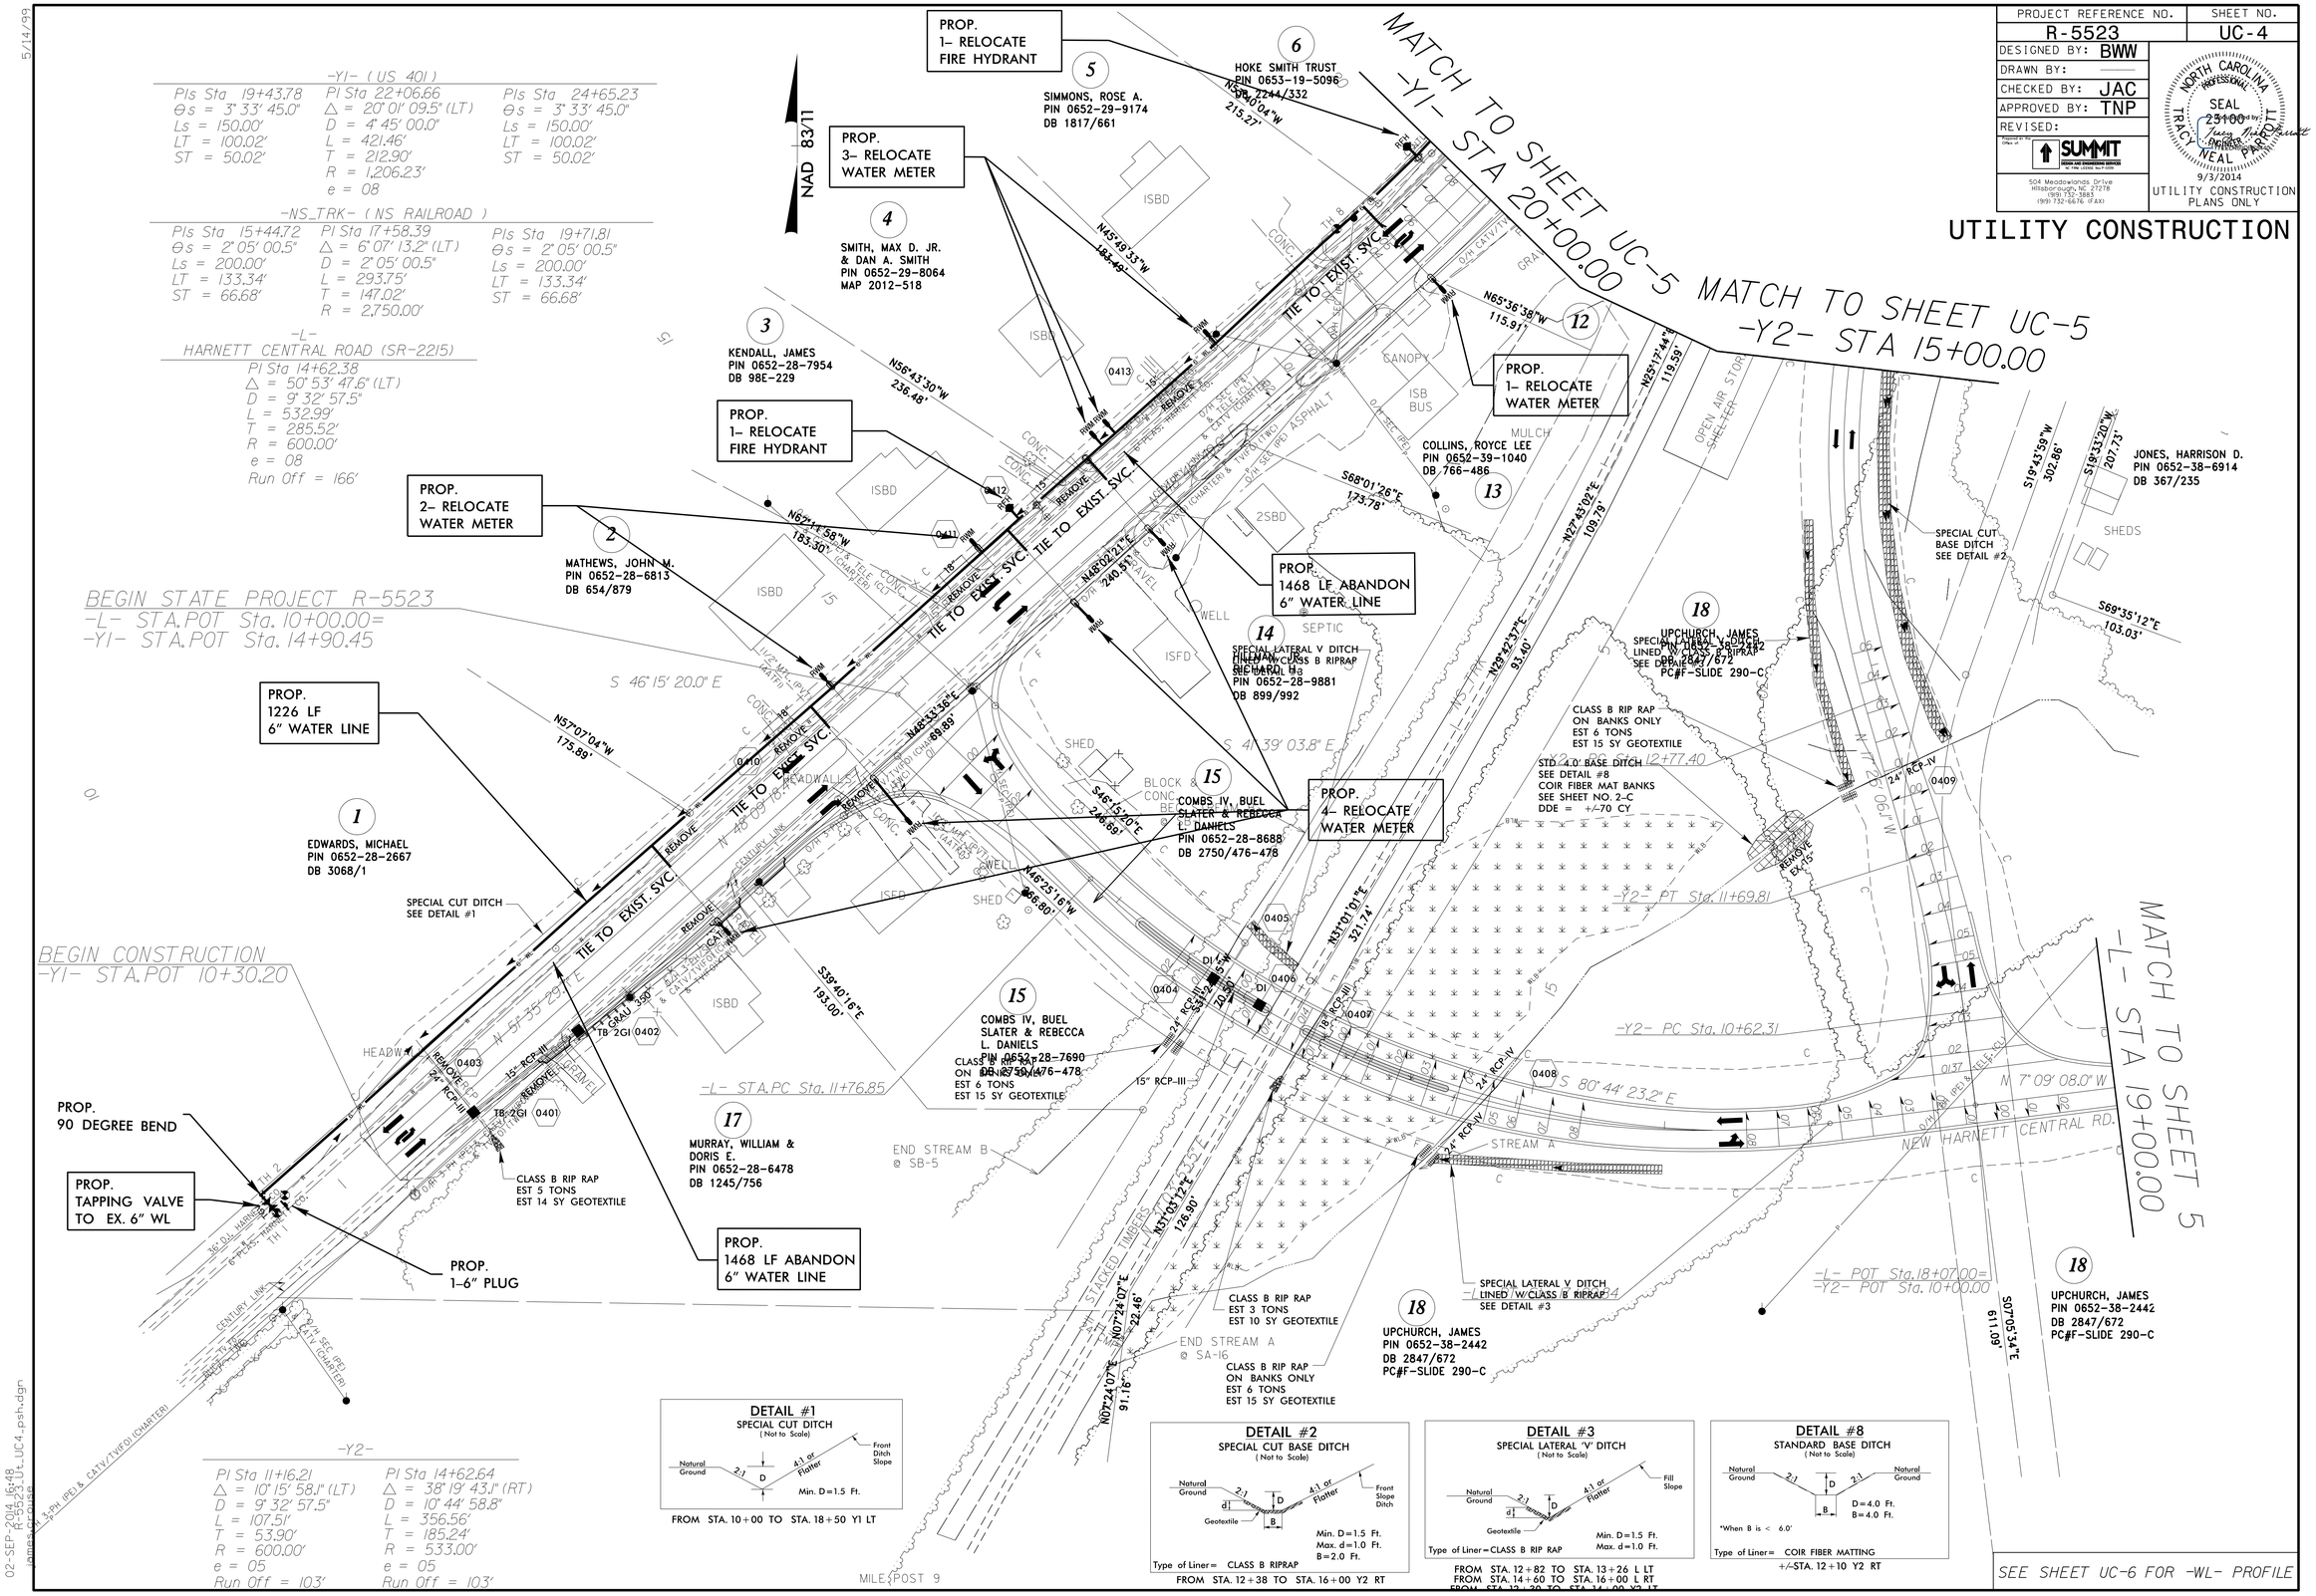

SEE SHEET UC-6 FOR -WL- PROFILE

5/14/99

02-SEP-2014 16:48
r:\r5523_uc4.psh.dgn
James.Grooms