T.I.P. NO.	SHEET NO.
R-5523	UC-1

TIP PROJECT: R-5523

See Sheet UC-2 For Conventional Symbols

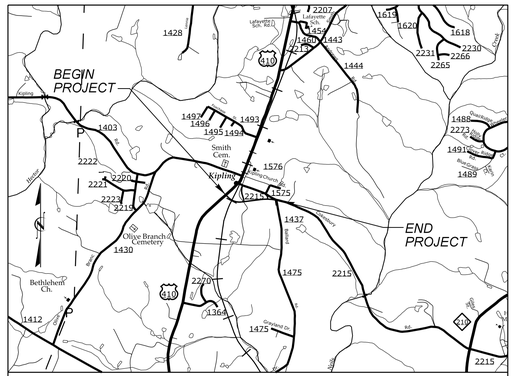

VICINITY MAP FOR STATE PROJECT R-5523

STATE OF NORTH CAROLINA
DIVISION OF HIGHWAYS

UTILITY CONSTRUCTION PLANS
HARNETT COUNTY

LOCATION: REALIGNMENT OF SR 2215 (HARNETT CENTRAL RD.) AT US 401 AND EXTENSION OF SR 1575 (NEIL SMITH RD.)
TYPE OF WORK: UTILITY CONSTRUCTION (WATER)

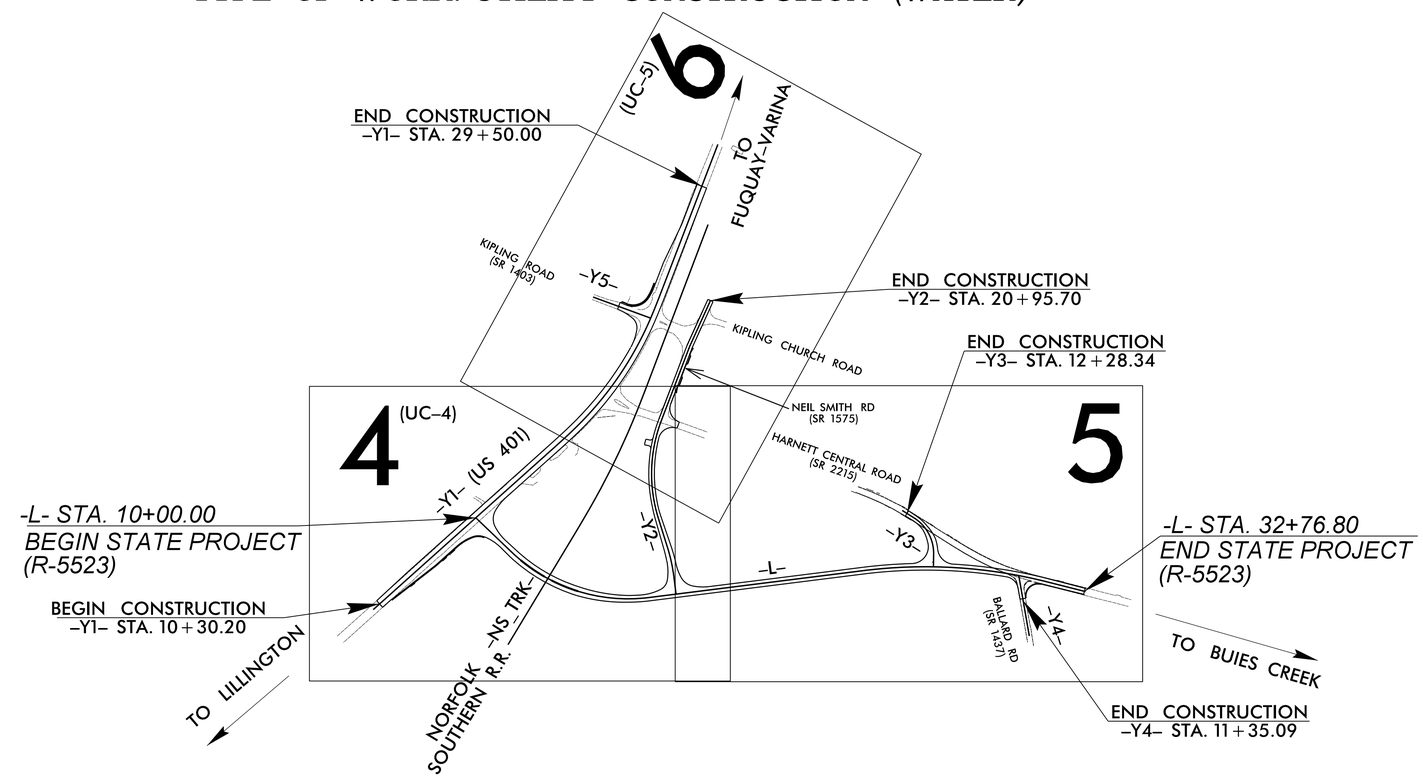

GRAPHIC SCALES

50 25 0 50 100
PLANS

50 25 0 50 100
PROFILE (HORIZONTAL)

10 5 0 10 20
PROFILE (VERTICAL)

INDEX OF SHEETS

SHEET NO.	DESCRIPTION
UC-1	TITLE SHEET
UC-2	UTILITY SYMBOLOGY
UC-3	NOTES
UC-3A	DETAILS
UC-3B THRU UC-3H	HARNETT COUNTY DPU DETAILS
UC-4 THRU UC-5	UTILITY CONSTRUCTION SHEETS
UC-6	PROFILE SHEET

WATER AND SEWER OWNERS ON PROJECT

(1) WATER- HARNETT COUNTY DEPARTMENT OF PUBLIC UTILITIES

NORTH CAROLINA PROFESSIONAL SEAL 23100 ENGINEER TRACY NEAL PARROTT
Digitally signed by Tracy Neal Parrott
DocuSigned by:
9/3/2014

Prepared in the Office of:
SUMMIT DESIGN AND ENGINEERING SERVICES FIRM NO. P-0339
504 Meadowland Drive
Hillsborough, NC 27278-8551
Voice: (919) 732-3883
Fax: (919) 732-6776
www.summit-engineer.com

2012 STANDARD SPECIFICATIONS

RIGHT OF WAY DATE:

LETTING DATE:

TRACY N. PARROTT, PE
PROJECT ENGINEER

BRANDON W. JOHNSON, PE
PROJECT DESIGN ENGINEER

09/08/99
02-SEP-2014 16:47
R-5523_UT+sh_UC1_psh.dgn
James.crouse