| PROJECT REFERENCE NO. | SHEET NO. |
|---|---|
| R-5523 | U0-2 |

# UTILITIES BY OTHERS

NOTE:
ALL PROPOSED UTILITY WORK SHOWN ON THIS SHEET WILL BE DONE BY OTHERS. NO PAYMENT WILL BE MADE TO THE CONTRACTOR FOR PROPOSED UTILITY WORK SHOWN ON THIS SHEET.

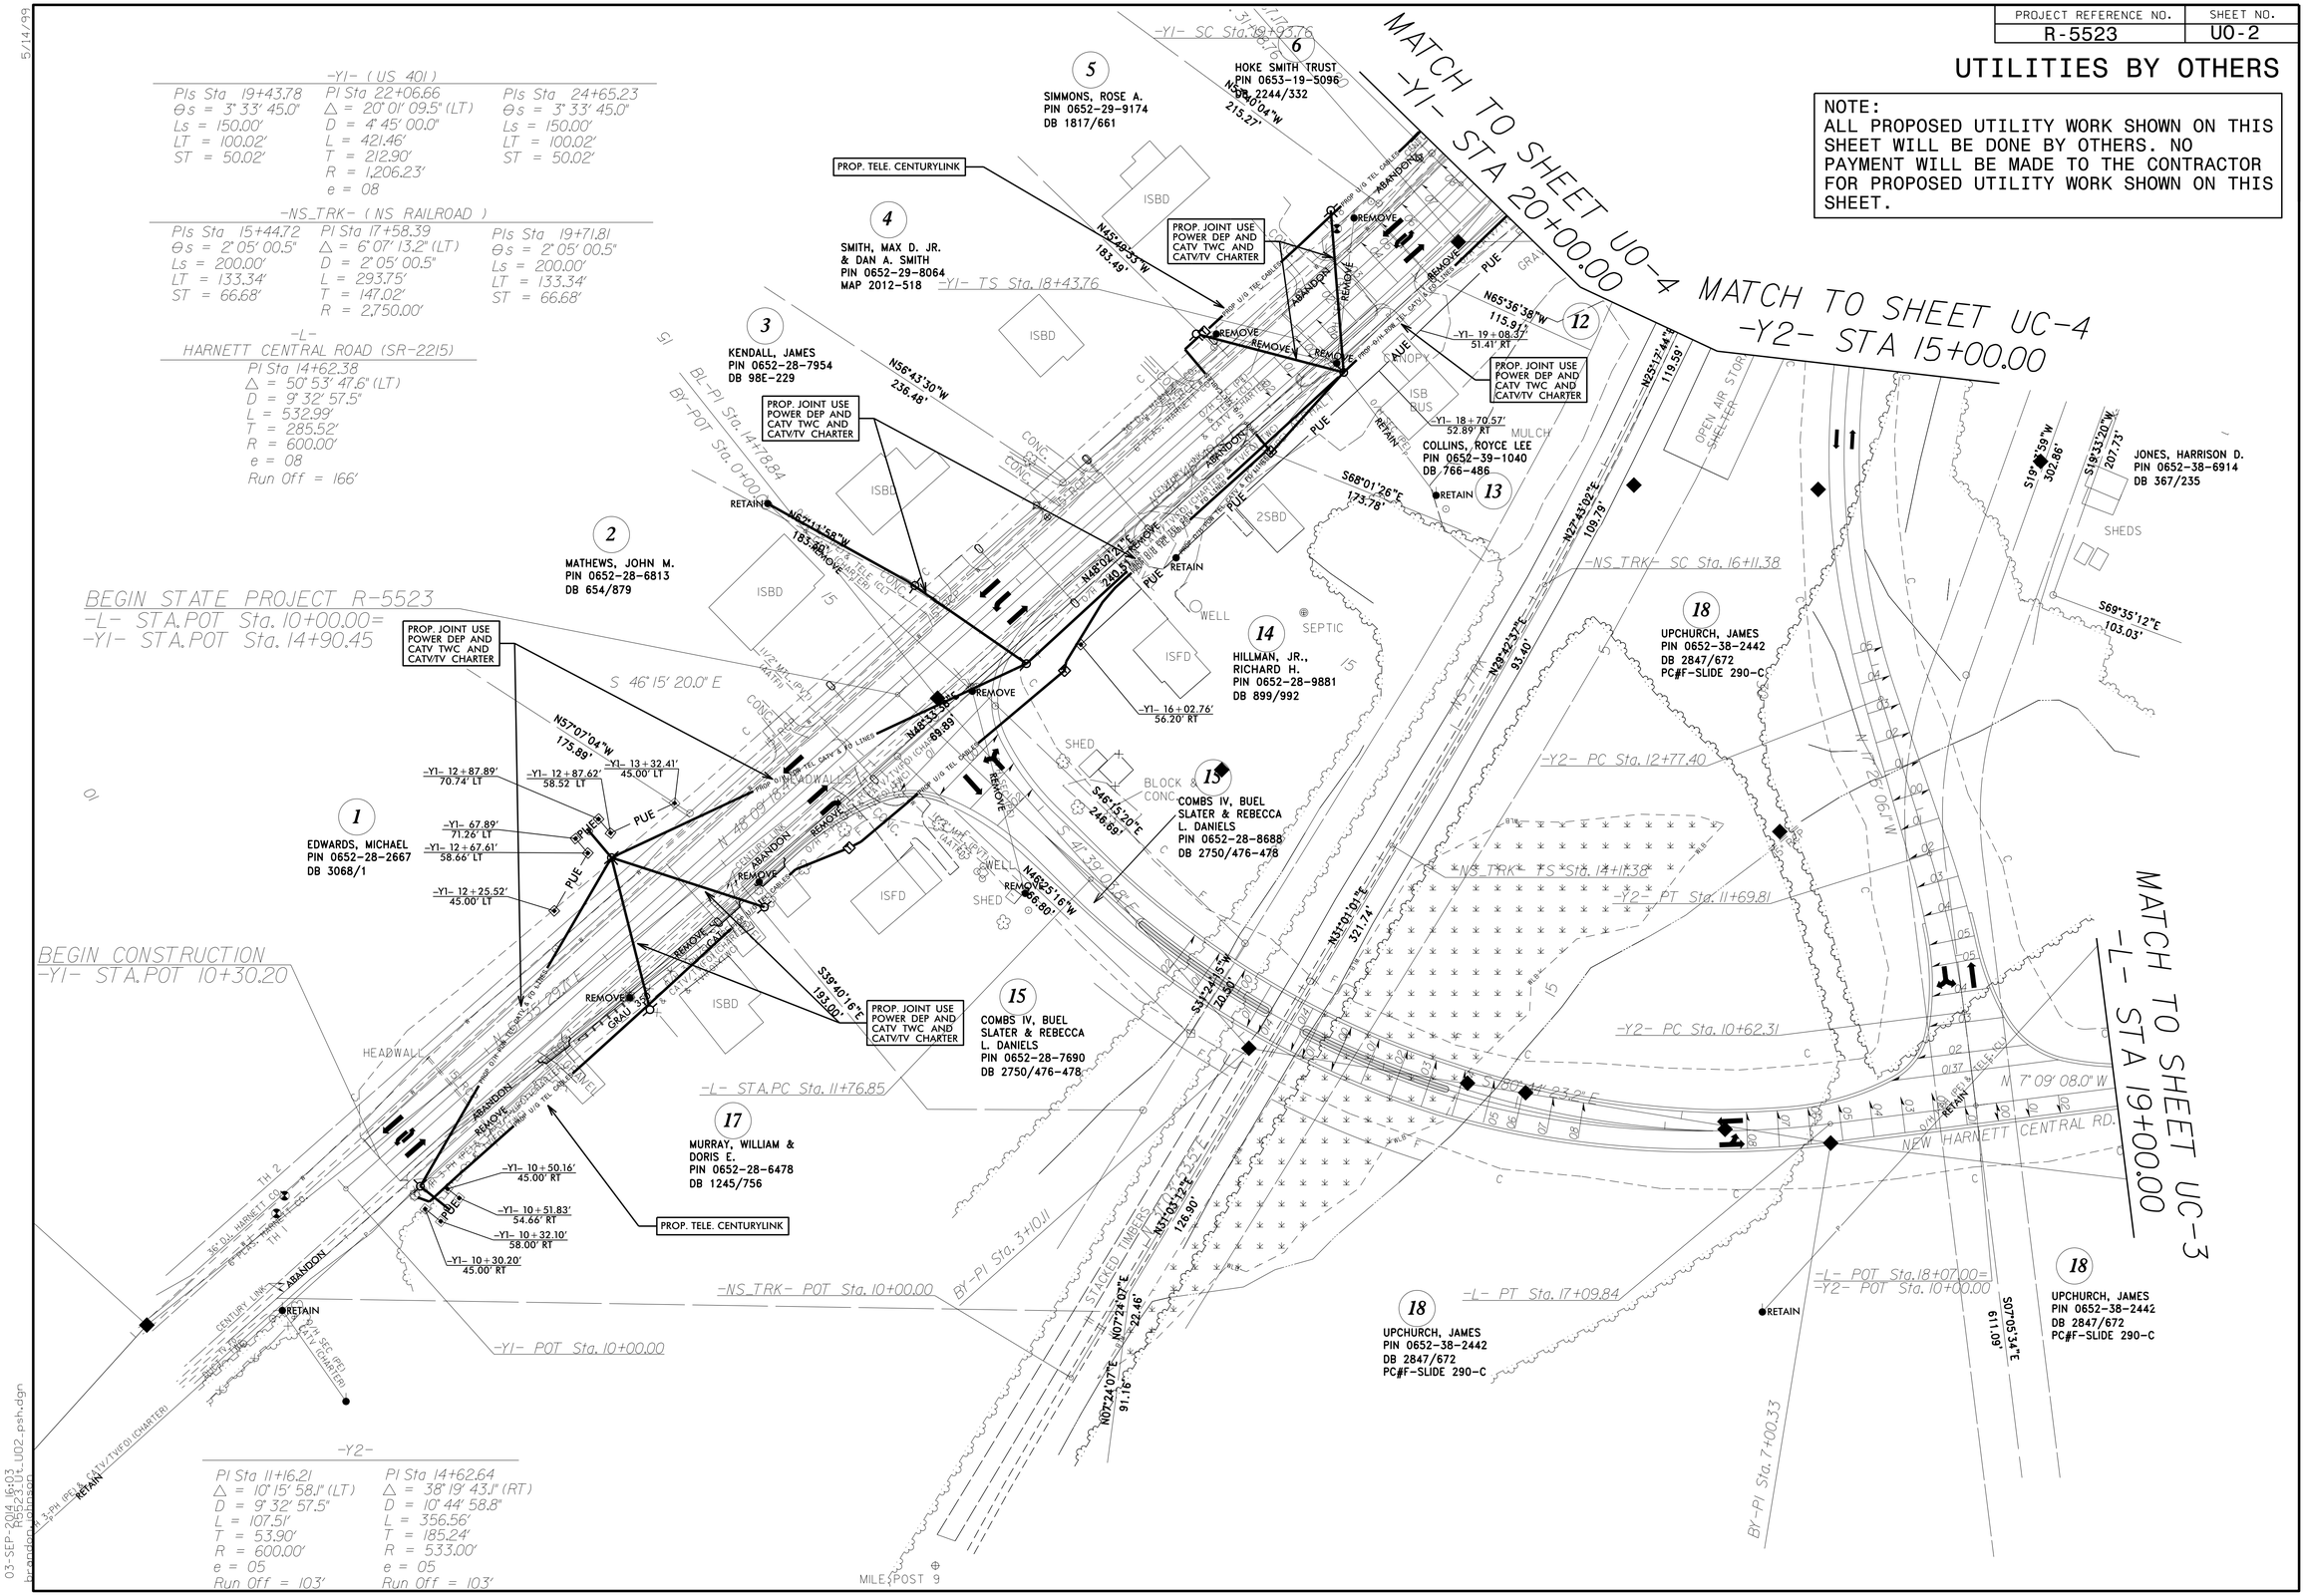


03-SEP-2014 16:03
r:\r5523_u02_psh.dgn
brandon.johnson