03/08/99

TIP PROJECT: R-5523

See Sheet UC-2 For Conventional Symbols

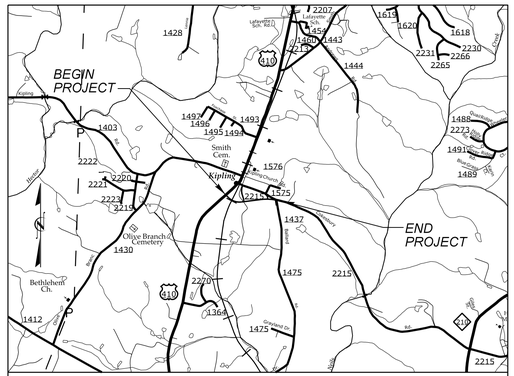


VICINITY MAP FOR STATE PROJECT R-5523

| T.I.P. NO. | SHEET NO. |
|---|---|
| R-5523 | UO-1 |

STATE OF NORTH CAROLINA
DIVISION OF HIGHWAYS

# UTILITIES BY OTHERS PLANS
# HARNETT COUNTY

***LOCATION: REALIGNMENT OF SR 2215 (HARNETT CENTRAL RD.) AT US 401 AND EXTENSION OF SR 1575 (NEIL SMITH RD.)***

***TYPE OF WORK: RELOCATION OF POWER, CABLE TV, TELEPHONE***

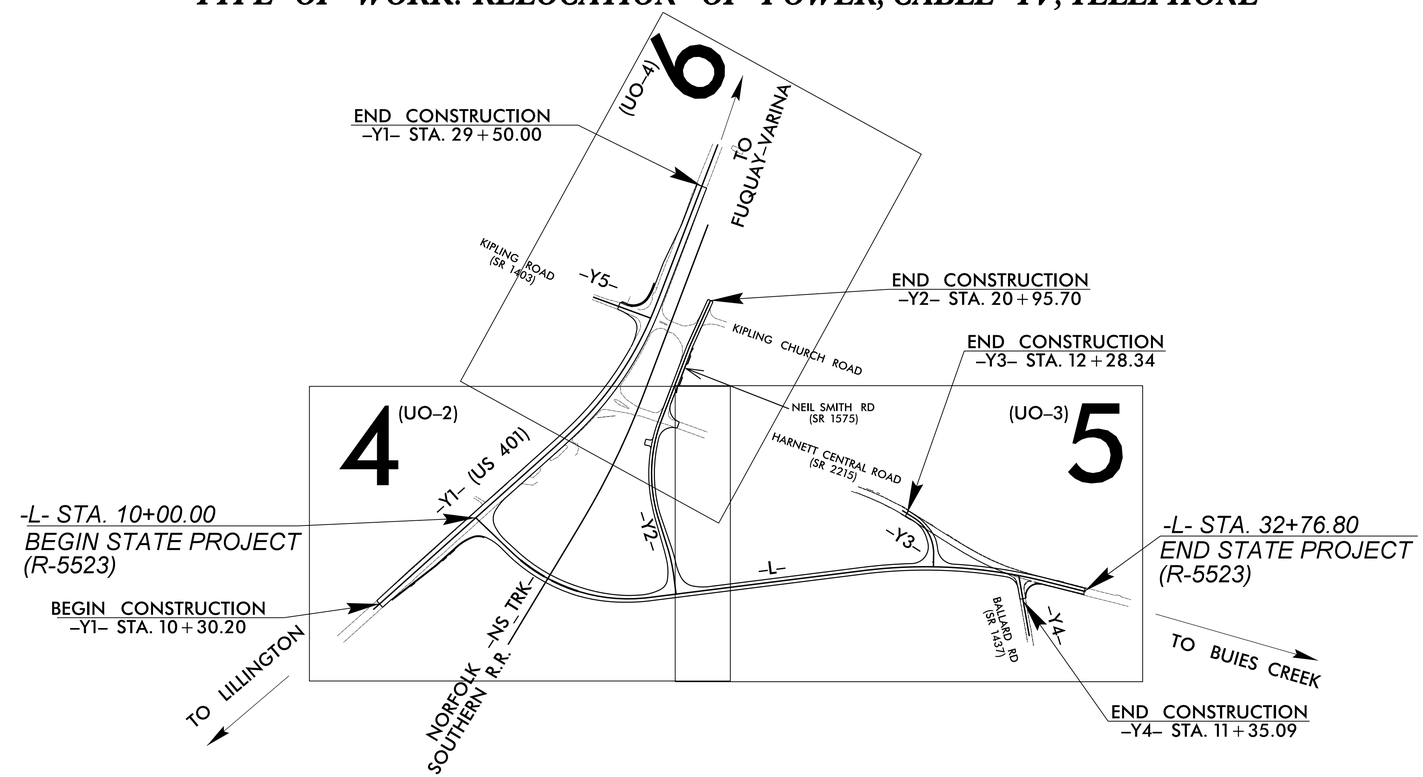


## GRAPHIC SCALES

50 25 0 50 100
PLANS

50 25 0 50 100
PROFILE (HORIZONTAL)

10 5 0 10 20
PROFILE (VERTICAL)

## INDEX OF SHEETS

| SHEET NO. | DESCRIPTION |
|---|---|
| UO-1 | TITLE SHEET |
| UO-2 THRU UO-4 | UTILITY BY OTHERS PLAN SHEETS |

## UTILITY OWNERS ON PROJECT

(A) DUKE ENERGY PROGRESS (POWER)
(B) CHARTER COMMUNICATIONS (TELECOMMUNICATIONS)
(C) TIME WARNER CABLE (CATV)
(D) CENTURYLINK (TELEPHONE)


Prepared In the Office of:
SUMMIT DESIGN AND ENGINEERING SERVICES FIRM NO. P-0339
504 Meadowland Drive
Hillsborough, NC 27278-8551
Voice: (919) 732-3883
Fax: (919) 732-6776
www.summit-engineer.com


2012 STANDARD SPECIFICATIONS

RIGHT OF WAY DATE:

LETTING DATE:

TRACY N. PARROTT, PE
PROJECT ENGINEER

BRANDON W. JOHNSON, PE
PROJECT DESIGN ENGINEER

03-SEP-2014 16:03
R-5523_UT+sh_UO1_psh.dgn
brandon.johnson