PROJECT REFERENCE NO.	SHEET NO.
R-5523	5
R/W SHEET NO.	
ROADWAY DESIGN ENGINEER	HYDRAULICS ENGINEER

INCOMPLETE PLANS
DO NOT USE FOR R/W ACQUISITION
PRELIMINARY PLANS
DO NOT USE FOR CONSTRUCTION

FALCON ENGINEERING
FALCON ENGINEERING, INC.
1210 TRINITY ROAD, SUITE 110
RALEIGH, NC 27607
PHONE: 919.871.0800
FAX: 919.871.0803

NAD 83/11

-L-
HARNETT CENTRAL ROAD (SR-2215)

PI Sta 28+14.15
Δ = 21° 20' 39.8" (RT)
D = 3° 14' 13.4"
L = 659.38'
T = 333.56'
R = 1,770.00'
e = 04
Run Off = 83'

-Y3-

PI Sta 11+29.43
Δ = 58° 43' 23.0" (LT)
D = 38° 11' 49.9"
L = 153.74'
T = 84.39'
R = 150.00'
e = 02

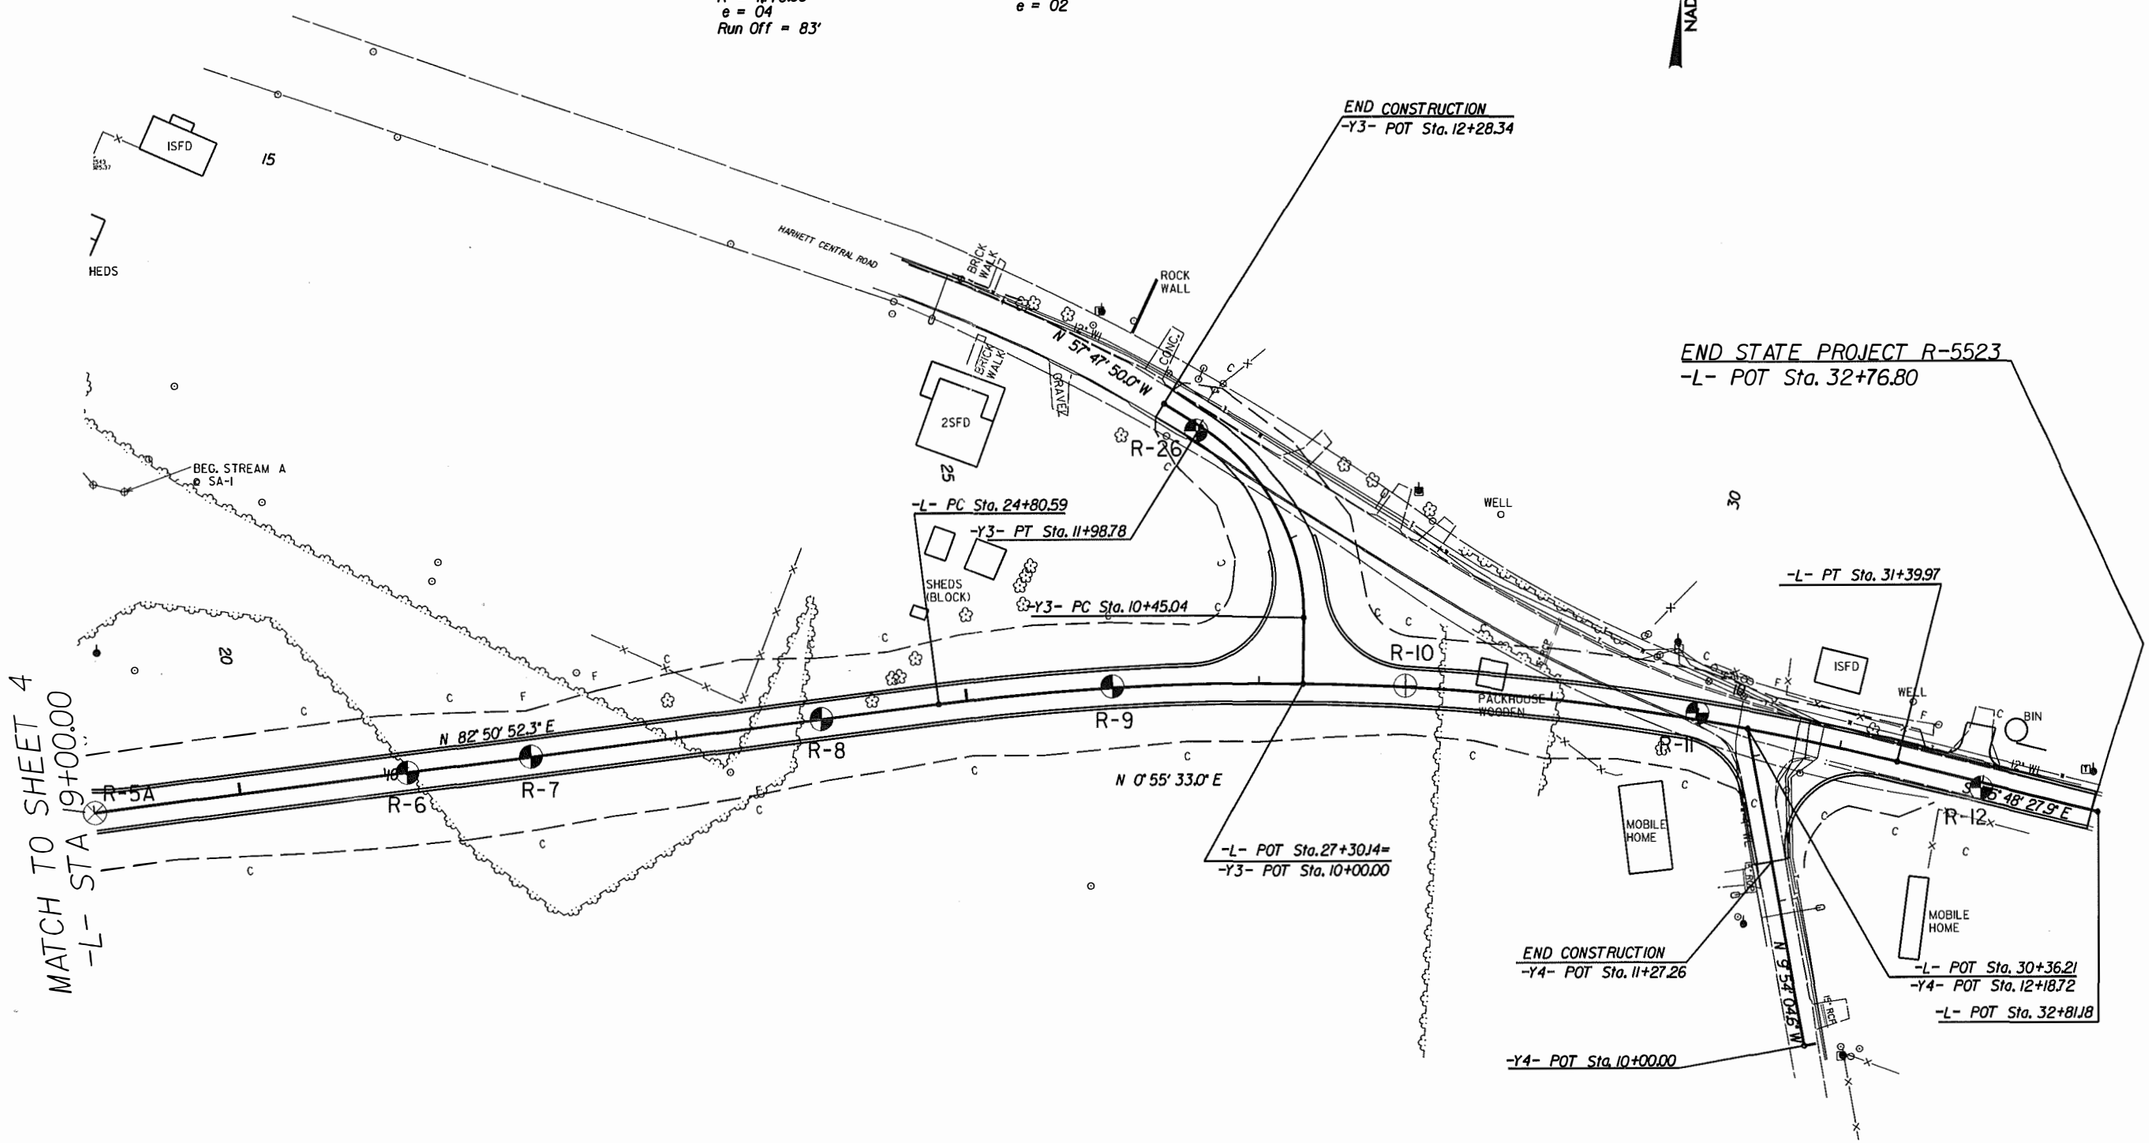

SEE SHEET 7 FOR -L- PROFILE
SEE SHEET 9 FOR -Y3- PROFILE

REVISIONS

8/17/99

$$$$$$$SYSTIME$$$$$$
$$$$$$$