5/28/99

FALCON ENGINEERING

FALCON ENGINEERING, INC.
1210 TRINITY ROAD, SUITE 110
RALEIGH, NC 27607
PHONE: 919.871.0800
FAX: 919.871.0803

PROJECT REFERENCE NO.	SHEET NO.
R-5523	7
ROADWAY DESIGN ENGINEER	HYDRAULICS ENGINEER
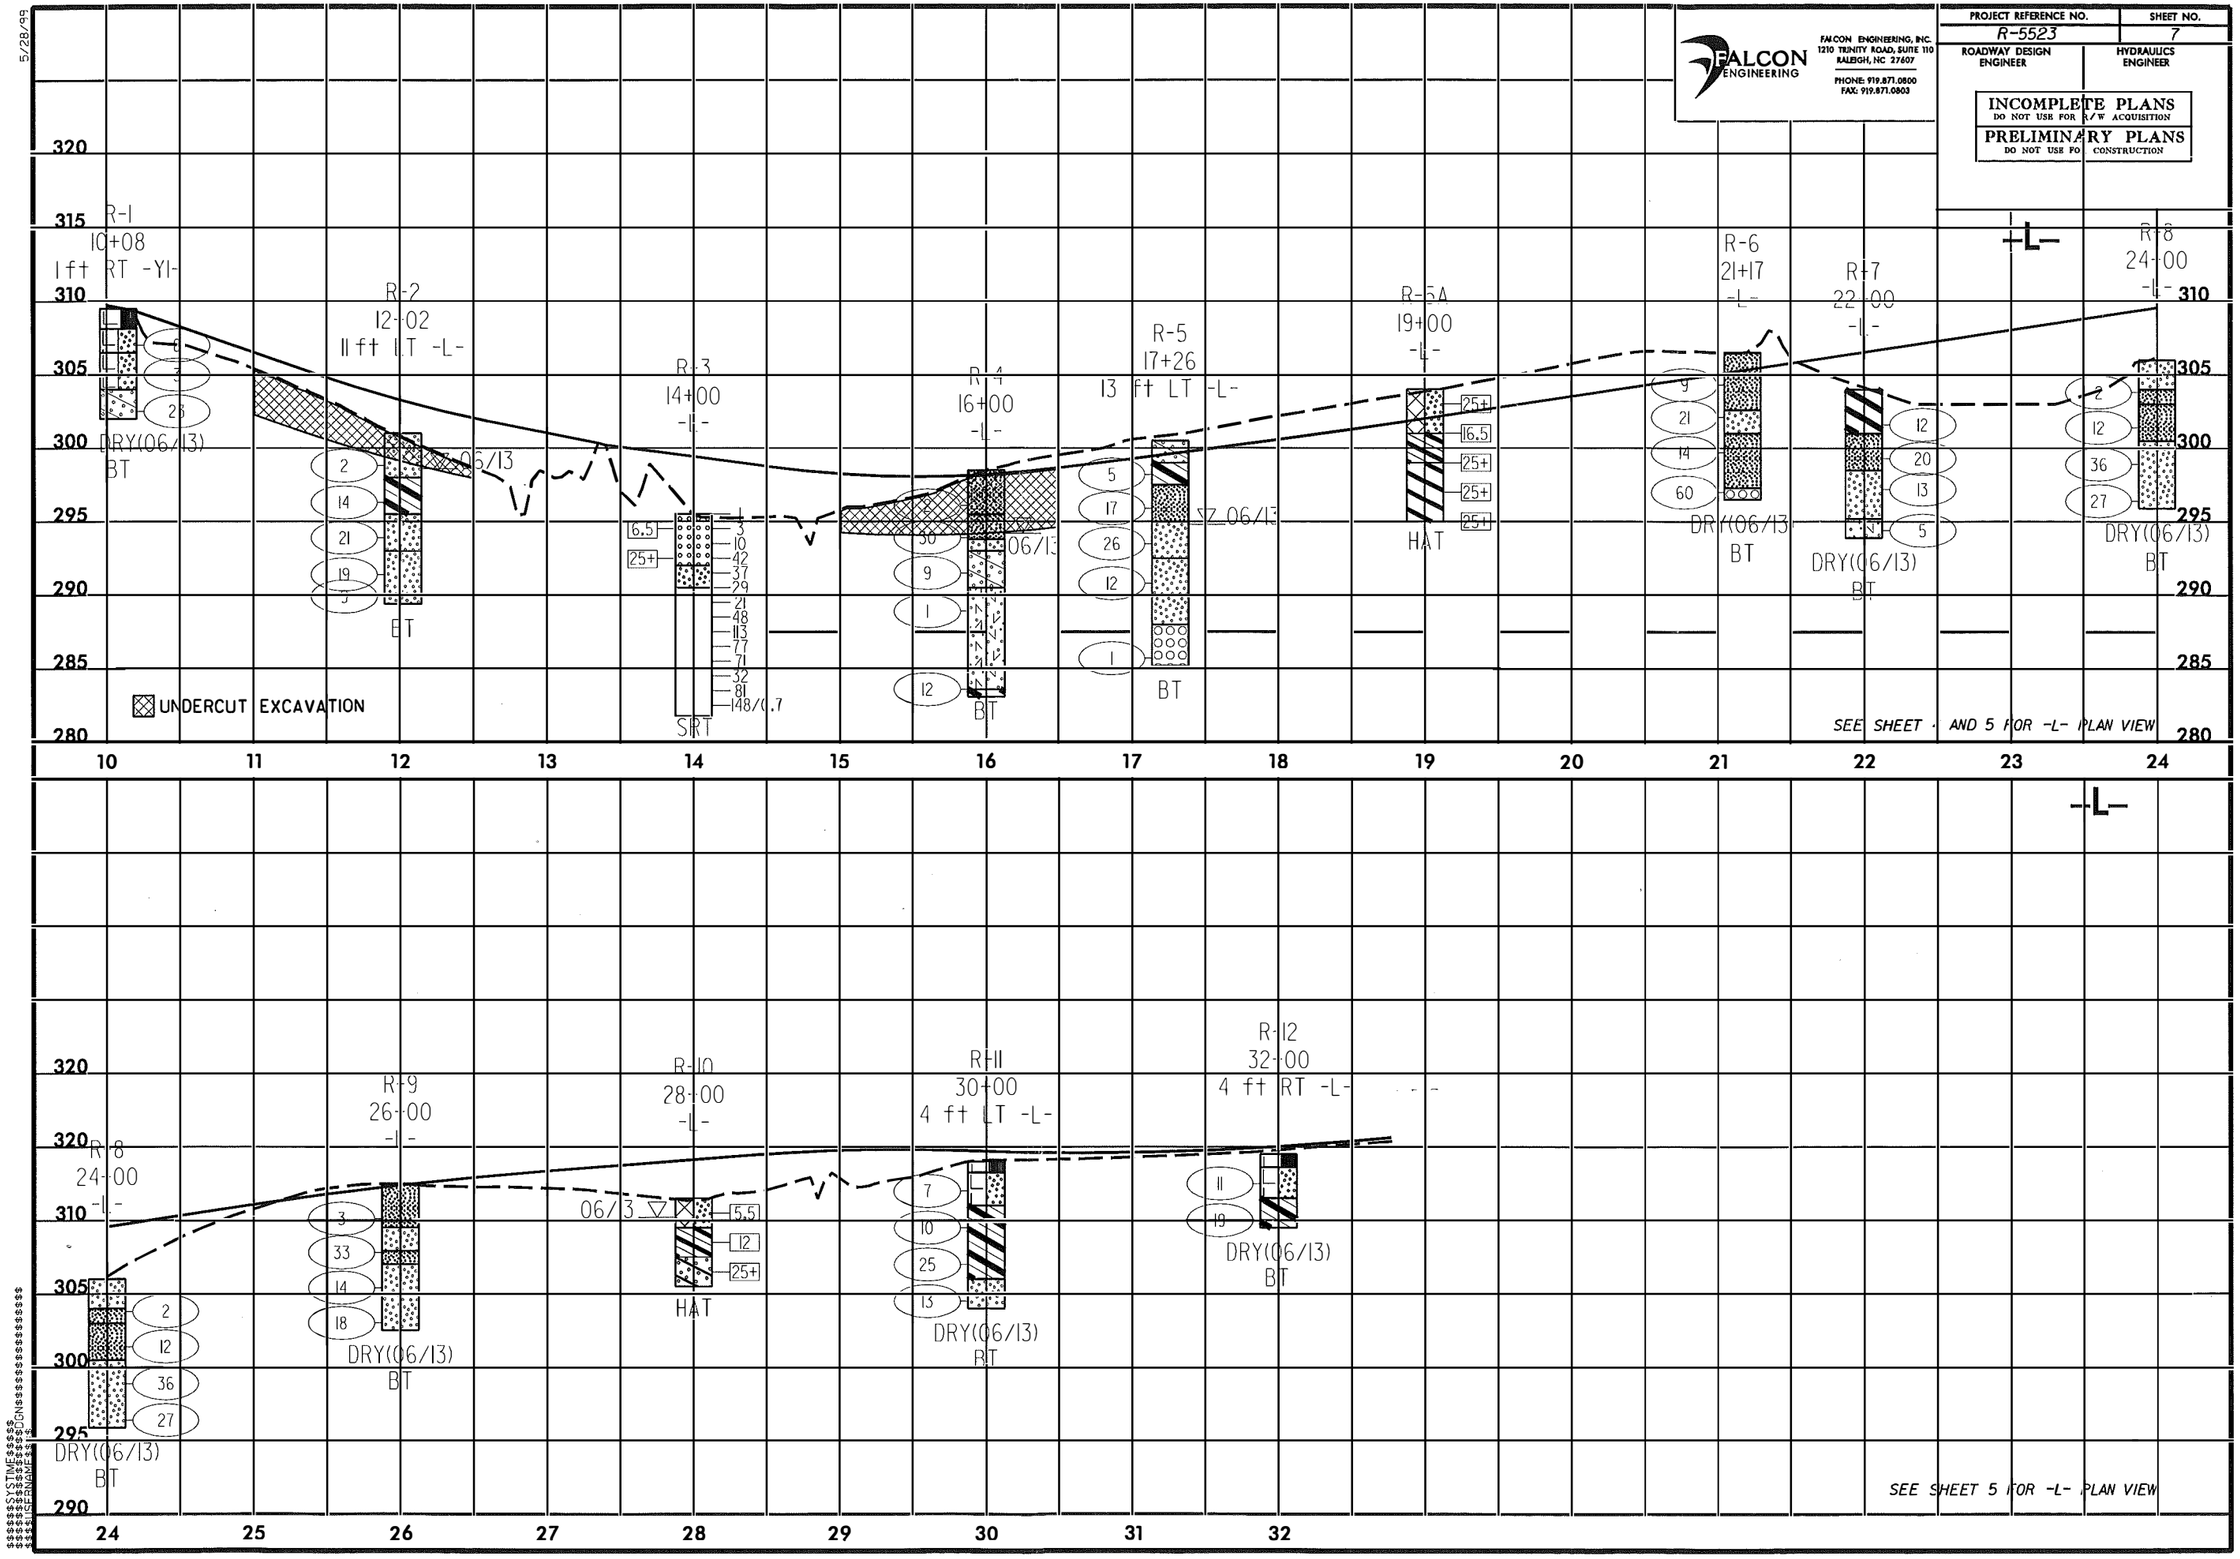
INCOMPLETE PLANS
DO NOT USE FOR R/W ACQUISITION
PRELIMINARY PLANS
DO NOT USE FOR CONSTRUCTION