PROJECT REFERENCE NO.	SHEET NO.
U-3465	UO-16

UTILITIES BY OTHERS

NOTE:
ALL PROPOSED UTILITY WORK SHOWN ON THIS SHEET WILL BE DONE BY OTHERS

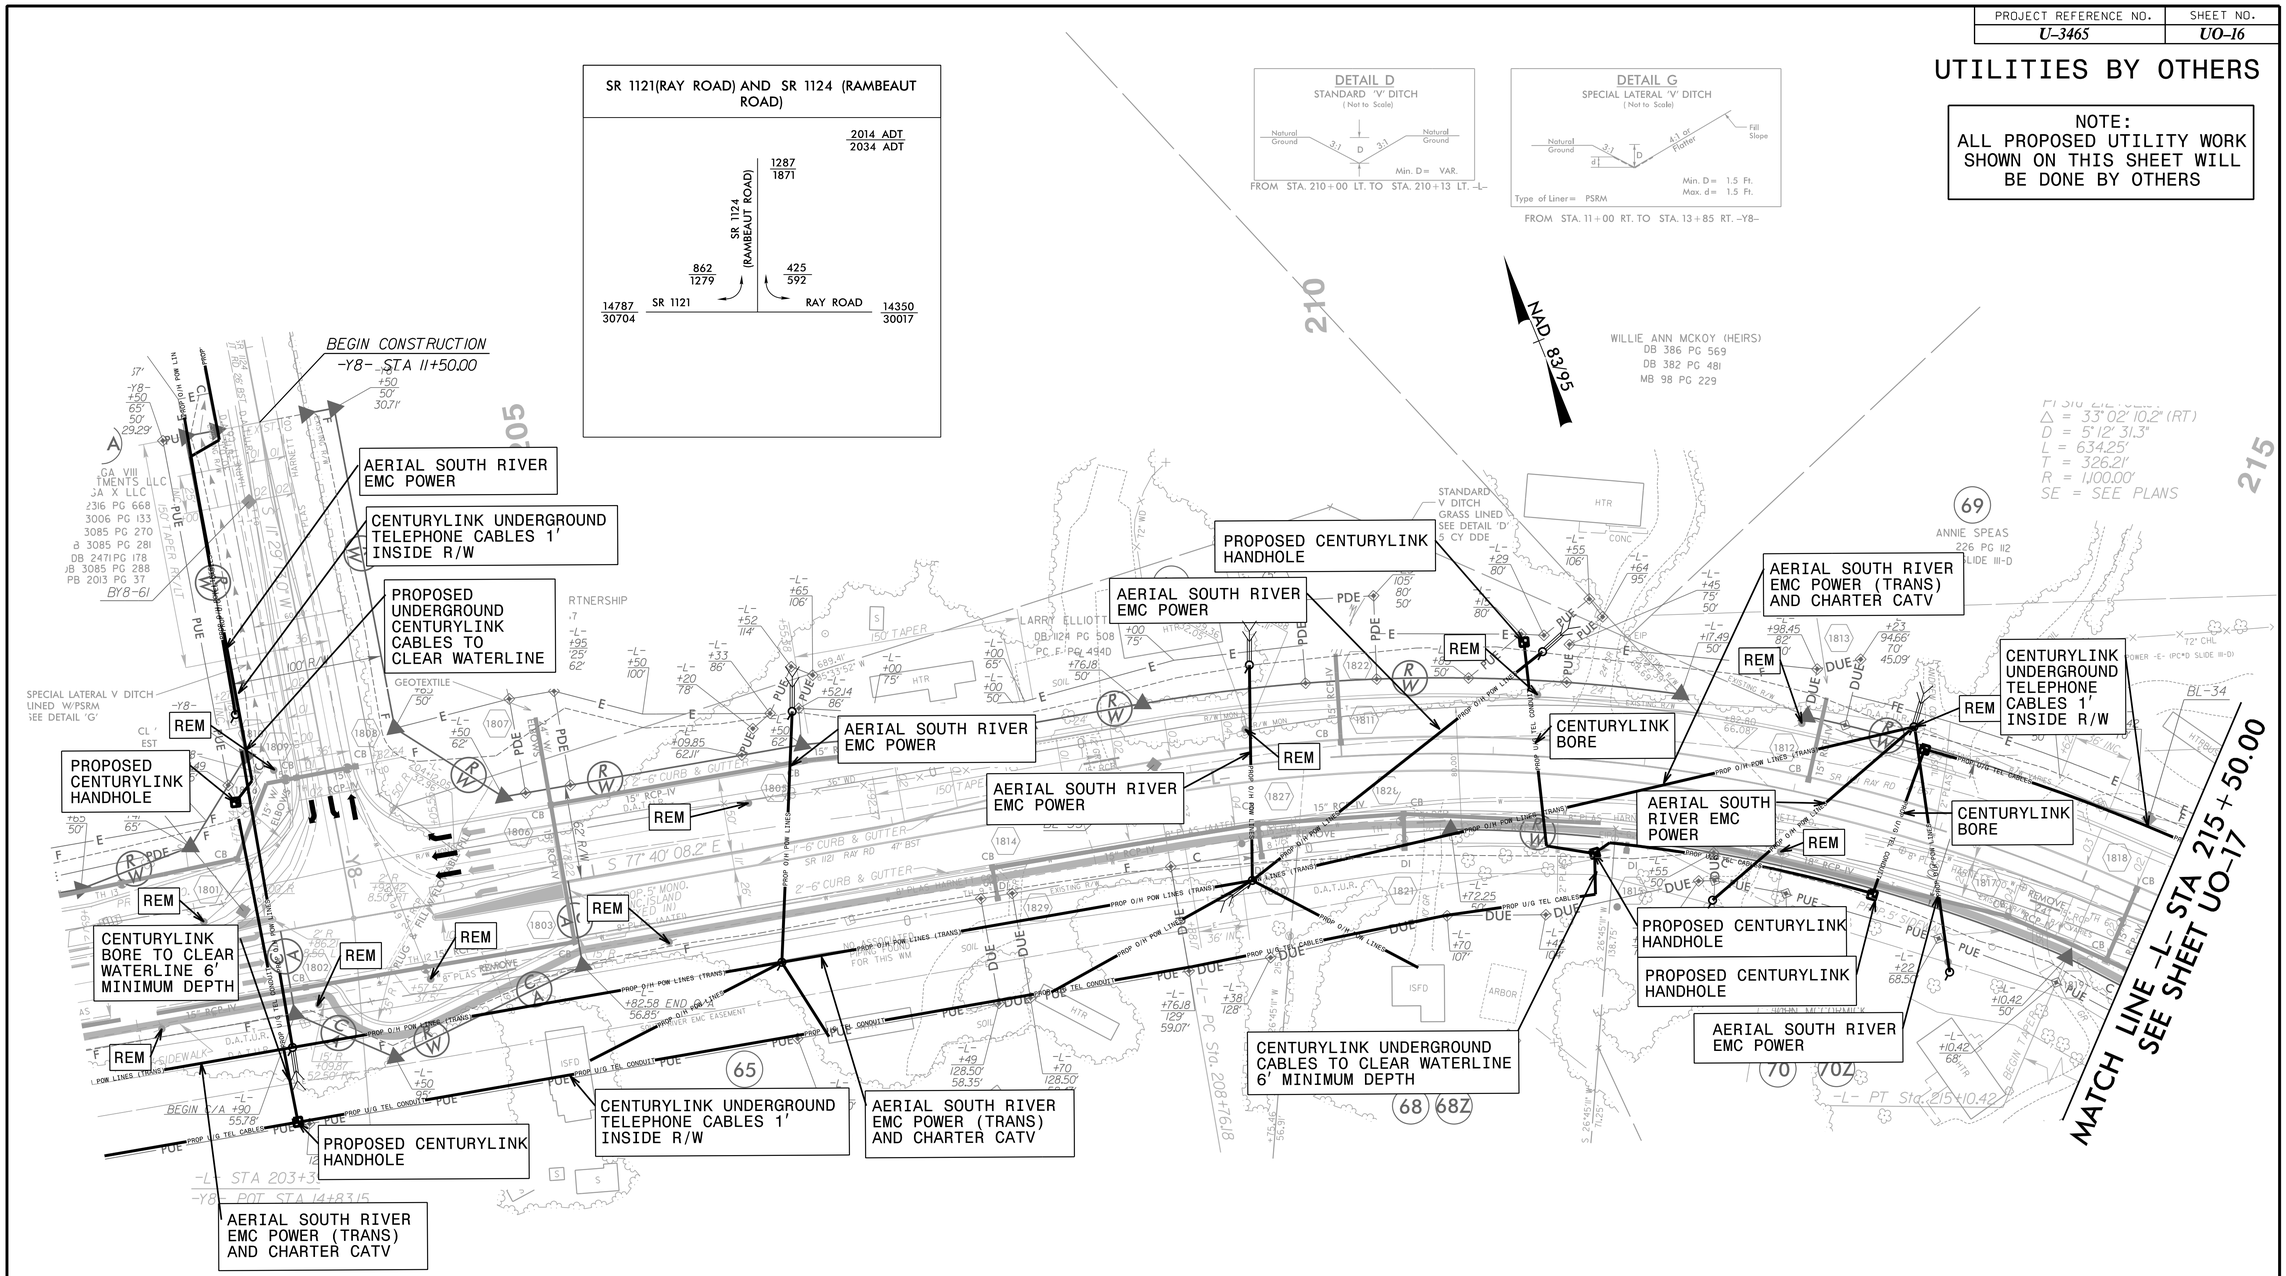

NOTES:

1.ALL CENURYLINK UNDERGROUND TELEPHONE AND FIBER OPTIC TO BE ABANDONED IN PLACE

UTILITY OWNERS ON THIS SHEET

SOUTH RIVER EMC – POWER (DIST)
SOUTH RIVER EMC – POWER (TRANSMISSION)
CENTURYLINK – TELEPHONE AND FIBER OPTIC
CHARTER COMMUNICATIONS – CATV

PLANS PREPARED BY :
RK&K
RUMMEL, KLEPPER & KAHL, LLP
900 RIDGEFIELD DRIVE SUITE 350
RALEIGH, NORTH CAROLINA 27609-3960
NC LICENSE NO. F-0112 • (919) 878-9560