PROJECT REFERENCE NO.	SHEET NO.
U-3465	UO-13

UTILITIES BY OTHERS

NOTE:
ALL PROPOSED UTILITY WORK SHOWN ON THIS SHEET WILL BE DONE BY OTHERS

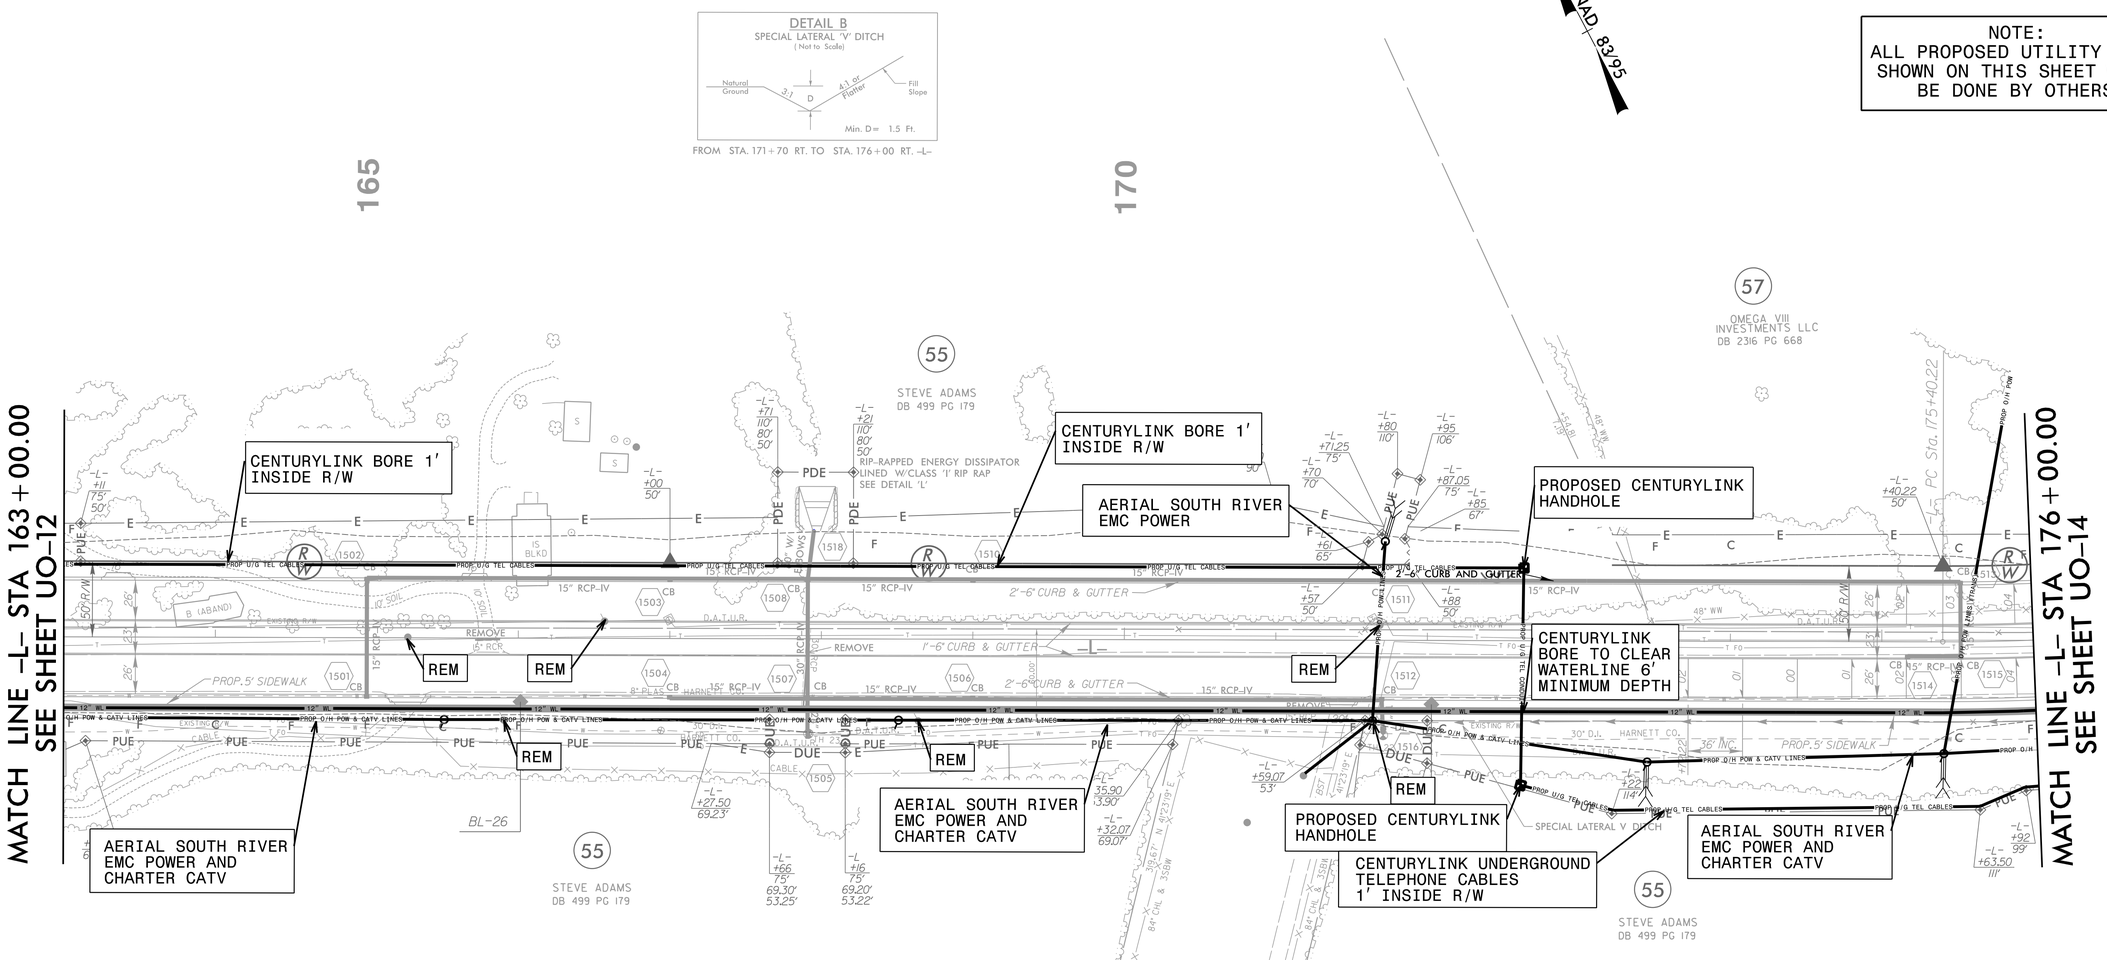

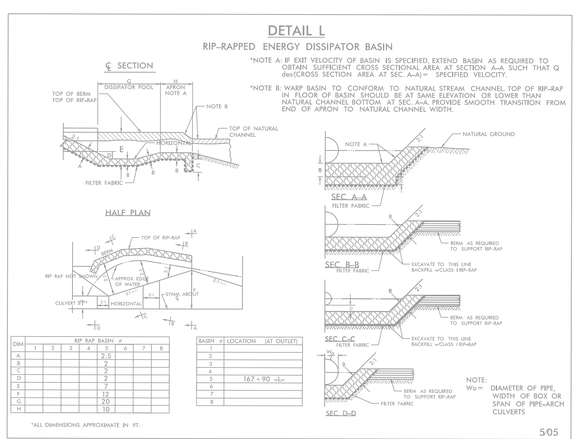

DIM.	RIP RAP BASIN # 1	2	3	4	5	6	7	8
A					2.5			
B					2			
C					2			
D					2			
E					7			
F					12			
G					20			
H					10			

BASIN #	LOCATION (AT OUTLET)
1	
2	
3	
4	
5	167+90 -L-
6	
7	
8	

NOTES:

1.ALL CENURYLINK UNDERGROUND TELEPHONE AND FIBER OPTIC TO BE ABANDONED IN PLACE

UTILITY OWNERS ON THIS SHEET

SOUTH RIVER EMC – POWER
CENTURYLINK – TELEPHONE AND FIBER OPTIC
CHARTER COMMUNICATIONS – CATV

PLANS PREPARED BY :
RK&K
RUMMEL, KLEPPER & KAHL, LLP
900 RIDGEFIELD DRIVE SUITE 350
RALEIGH, NORTH CAROLINA 27609-3960
NC LICENSE NO. F-0112 • (919) 878-9560