PROJECT REFERENCE NO.	SHEET NO.
U-3465	UO-3

UTILITIES BY OTHERS

NOTE:
ALL PROPOSED UTILITY WORK SHOWN ON THIS SHEET WILL BE DONE BY OTHERS

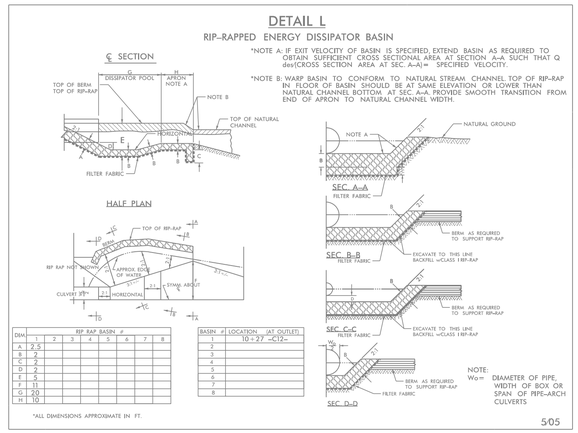

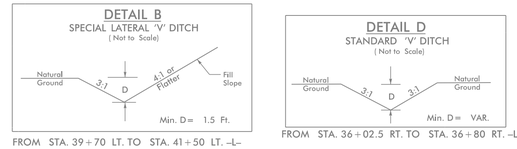

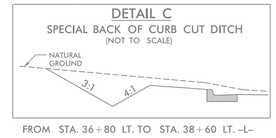

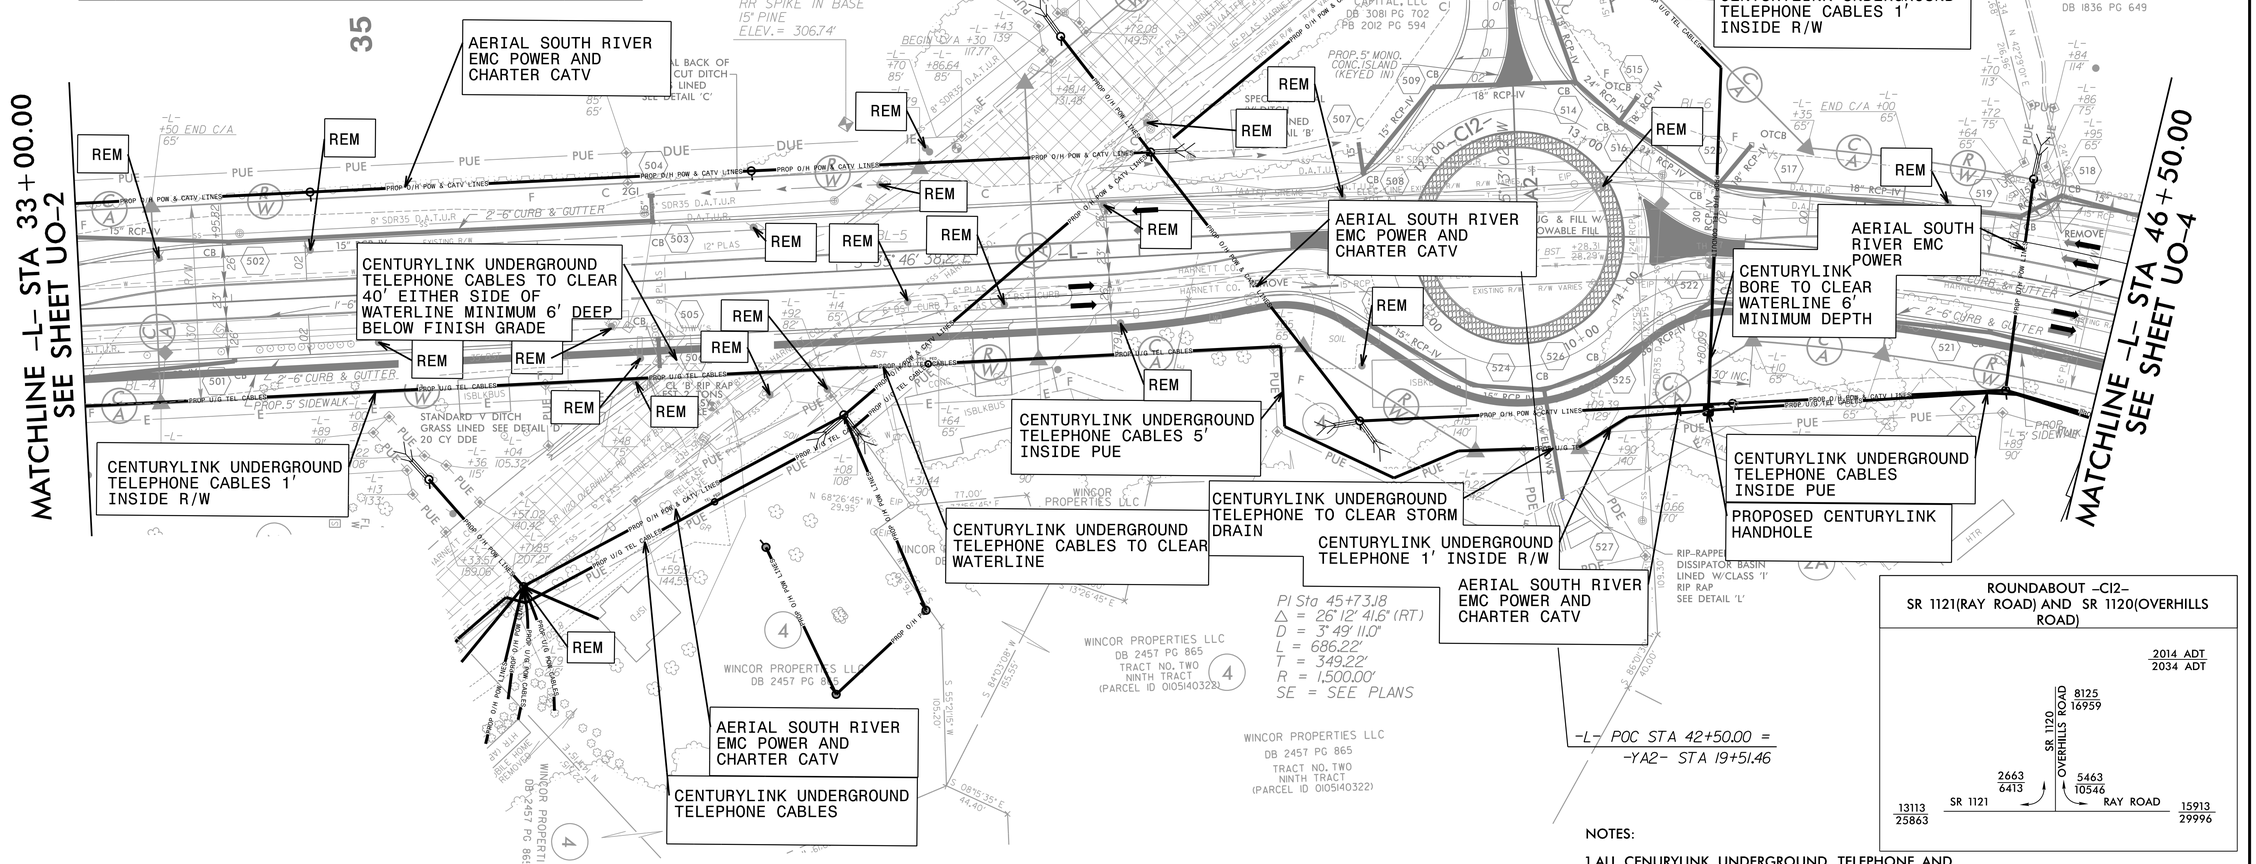

NOTES:

1. ALL CENURYLINK UNDERGROUND TELEPHONE AND FIBER OPTIC TO BE ABANDONED IN PLACE
2. CENTURYLINK TO CLEAR WATERLINE CROSSINGS STARTING AT A MINIMUM OF 40' EITHER SIDE OF WATERLINE AND TELEPHONE CABLES AND AT A MINIMUM OF 6' DEEP AT CROSSING.
3. CENTURYLINK TO CLEAR WATERLINE AT BORE CROSSING AT A MINIMUM DEPTH OF 6'.

UTILITY OWNERS ON THIS SHEET

SOUTH RIVER EMC – POWER
CENTURYLINK – TELEPHONE AND FIBER OPTIC
CHARTER COMMUNICATIONS – CATV

PLANS PREPARED BY :
RK&K
RUMMEL, KLEPPER & KAHL, LLP
900 RIDGEFIELD DRIVE SUITE 350
RALEIGH, NORTH CAROLINA 27609-3960
NC LICENSE NO. F-0112 • (919) 878-9560