PROJECT REFERENCE NO.	SHEET NO.
U-3465	UO-6

UTILITIES BY OTHERS

NOTE:
ALL PROPOSED UTILITY WORK SHOWN ON THIS SHEET WILL BE DONE BY OTHERS

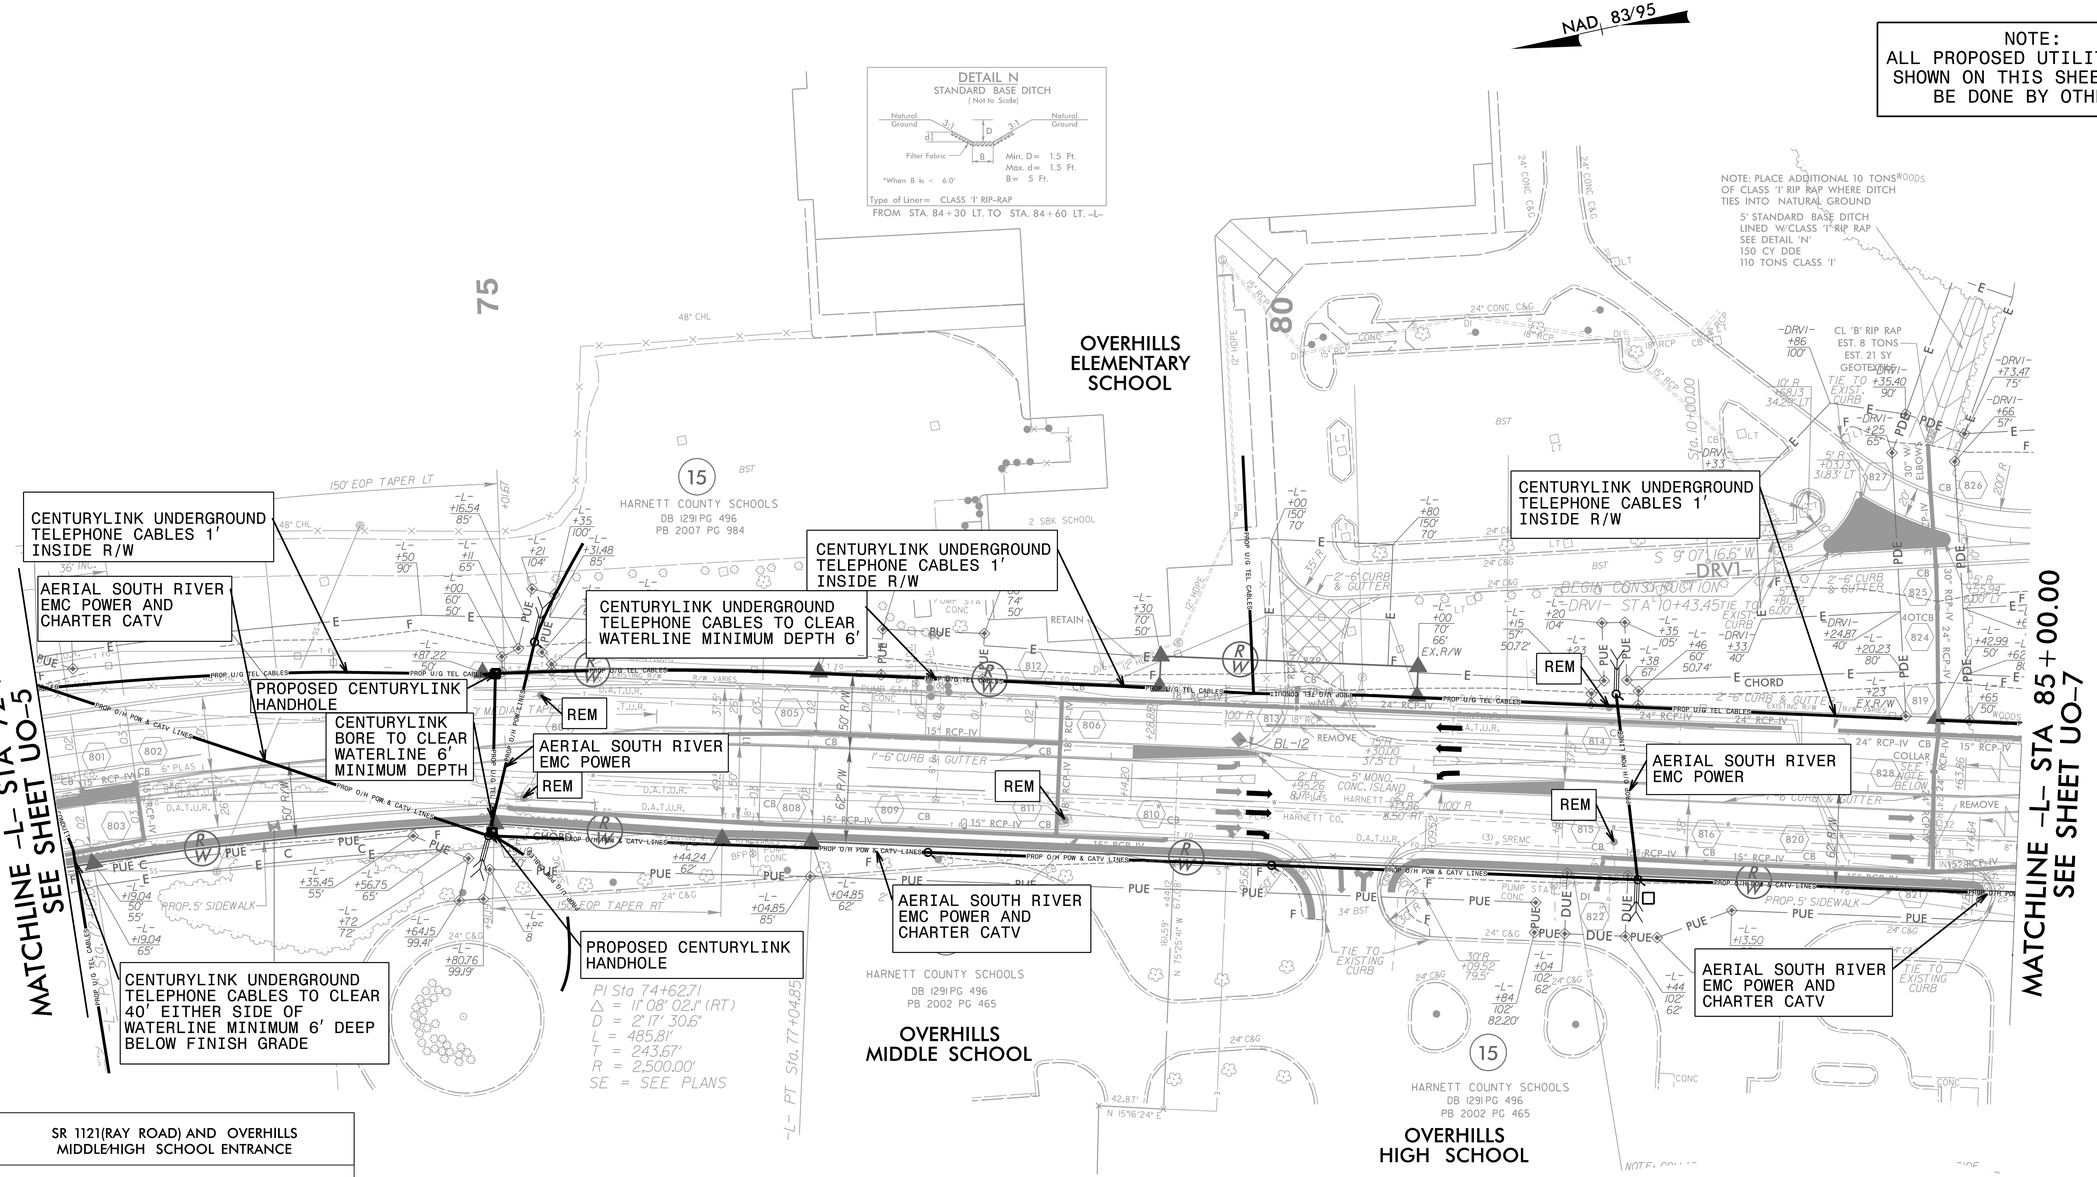

NOTE: COLLAR AND EXTEND EXISTING 24" RCP WHILE EASTERMOST LANES ARE BEING CONSTRUCTED. WHEN TRAFFIC IS SHIFTED ONTO THOSE EASTERMOST LANES, REMOVE THE EXISTING 24" RCP AND TIE THE PROPOSED PIPE TO THE COLLAR.

SR 1121(RAY ROAD) AND OVERHILLS MIDDLE/HIGH SCHOOL ENTRANCE

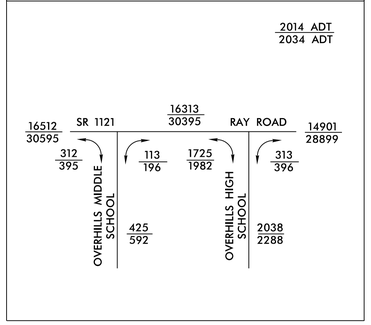

NOTES:

1. ALL CENURYLINK UNDERGROUND TELEPHONE AND FIBER OPTIC TO BE ABANDONED IN PLACE

UTILITY OWNERS ON THIS SHEET

SOUTH RIVER EMC – POWER
CENTURYLINK – TELEPHONE AND FIBER OPTIC
CHARTER COMMUNICATIONS – CATV

PLANS PREPARED BY :
RK&K
RUMMEL, KLEPPER & KAHL, LLP
900 RIDGEFIELD DRIVE SUITE 350
RALEIGH, NORTH CAROLINA 27609-3960
NC LICENSE NO. F-0112 • (919) 878-9560