T.I.P. NO.	SHEET NO.
U–3465	UO–1

TIP PROJECT: U–3465

STATE OF NORTH CAROLINA
DIVISION OF HIGHWAYS

UTILITIES BY OTHERS PLANS
HARNETT COUNTY

LOCATION: SR 1121 (RAY ROAD) FROM NC 210 TO SR 1120 (OVERHILLS ROAD)

TYPE OF WORK: TELEPHONE, FIBER OPTIC, CATV, AND POWER

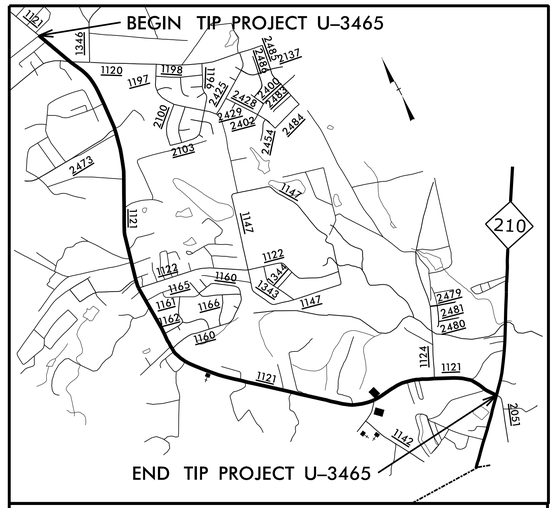

VICINITY MAP
NTS

BEGIN TIP PROJECT U–3465
–L– STA 21+00.00

END TIP PROJECT U–3456
–L– STA 221+46.80

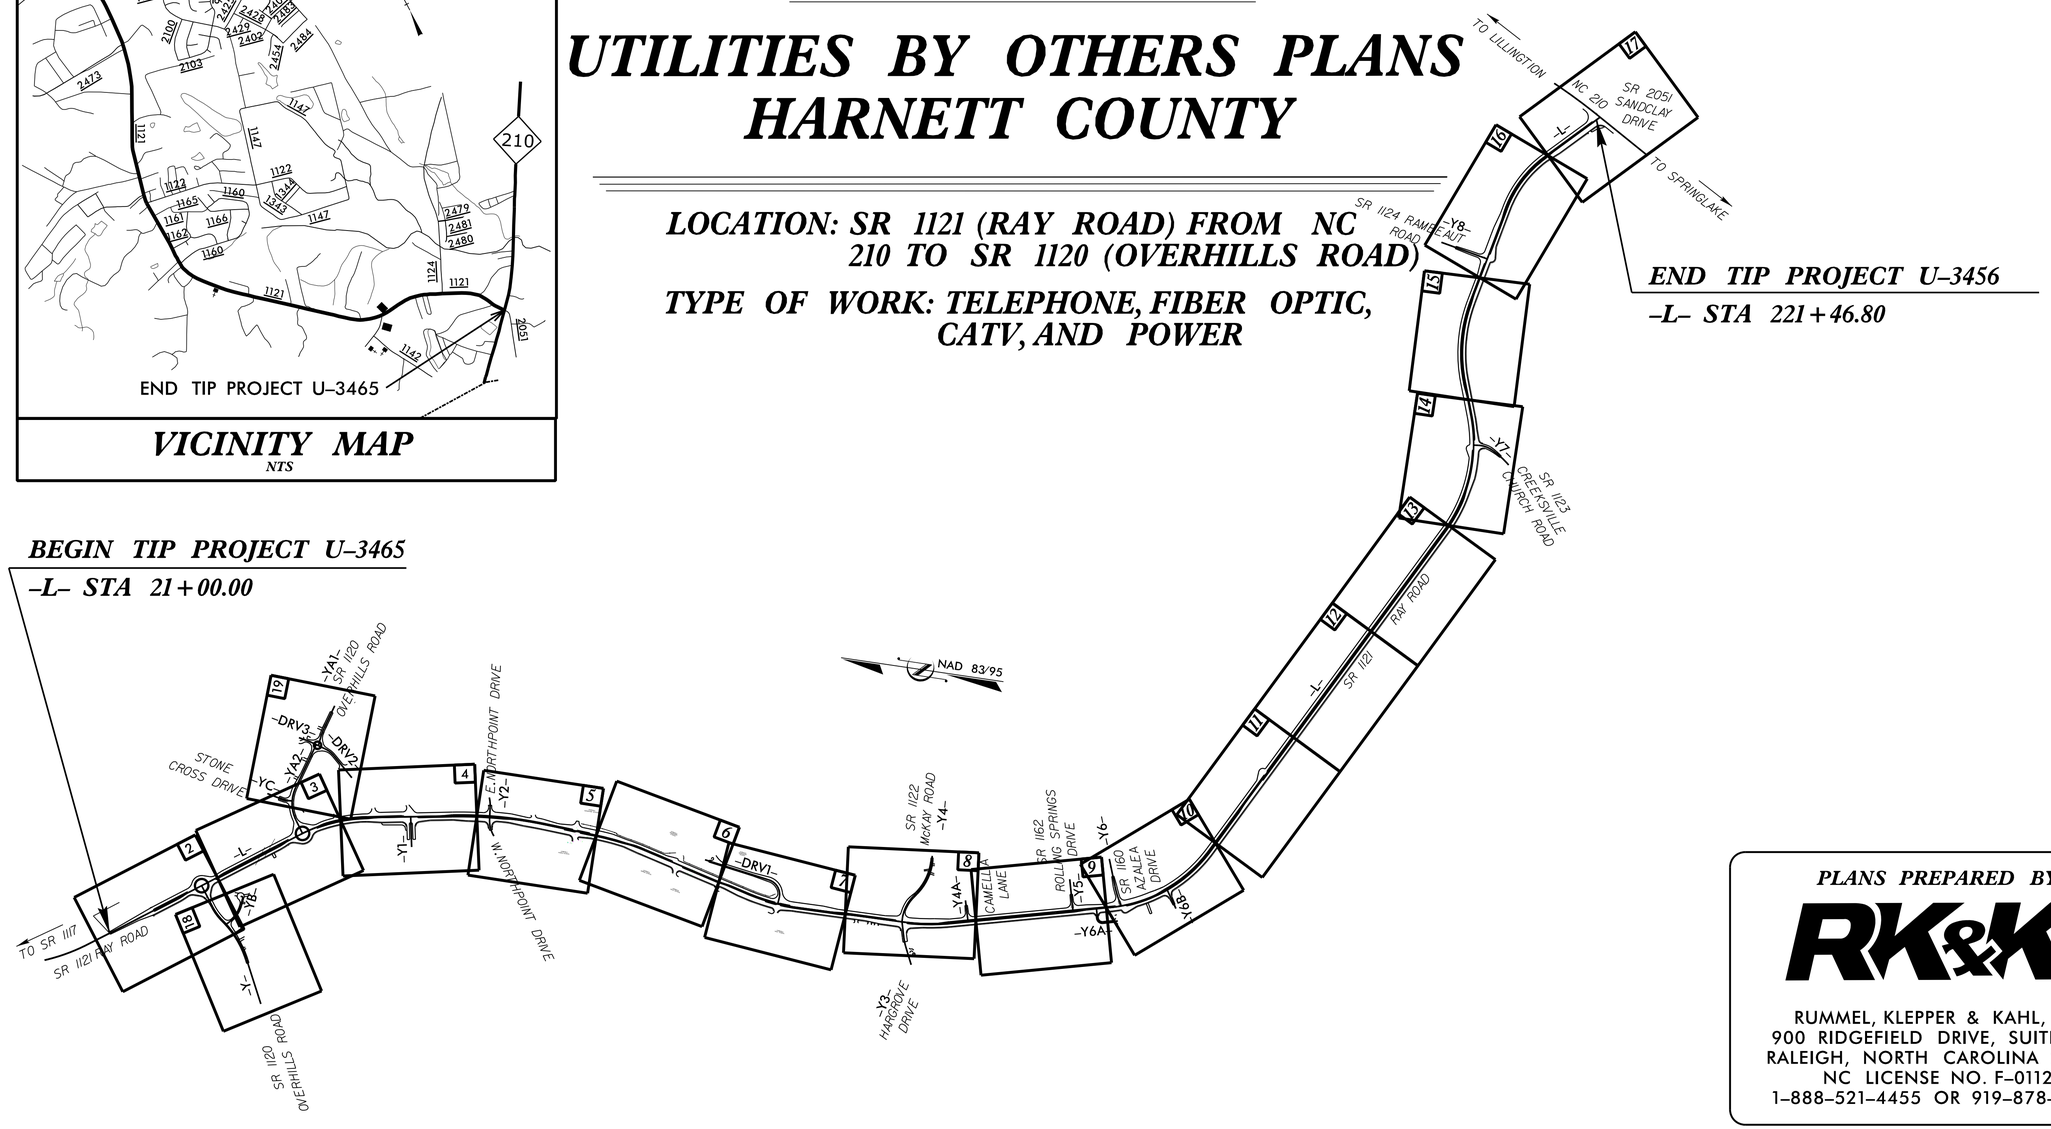

PLANS PREPARED BY:

RUMMEL, KLEPPER & KAHL, LLP
900 RIDGEFIELD DRIVE, SUITE 350
RALEIGH, NORTH CAROLINA 27609
NC LICENSE NO. F–0112
1–888–521–4455 OR 919–878–9560

GRAPHIC SCALES

PLANS: 50 25 0 50 100
PROFILE (HORIZONTAL): 50 25 0 50 100
PROFILE (VERTICAL): 10 5 0 10 20

INDEX OF SHEETS

SHEET NO.	DESCRIPTION
UO–1	TITLE SHEET
UO–2 THRU UO–19	UTILITY BY OTHERS PLAN SHEETS

UTILITY OWNERS ON PROJECT

(1) SOUTH RIVER EMC – POWER (DIST)
(2) SOUTH RIVER EMC – POWER (TRANSMISSION)
(3) CENTURYLINK – TELEPHONE
(4) CHARTER COMMUNICATION – CATV

PREPARED IN THE OFFICE OF:
DIVISION OF HIGHWAYS
UTILITIES UNIT
UTILITIES ENGINEERING
1555 MAIL SERVICES CENTER
RALEIGH NC 27699–1555
PHONE (919) 707–6690
FAX (919) 250–4151

Roger Worthington, P.E. — UTILITIES SECTION ENGINEER
Corey Bousquet, P.E. — UTILITIES SQUAD LEADER PROJECT ENGINEER
Kelvin Martin, E.I. — UTILITIES PROJECT DESIGNER