PROJECT REFERENCE NO.	SHEET NO.
U-3465	26
ROADWAY DESIGN ENGINEER	HYDRAULICS ENGINEER

INCOMPLETE PLANS
DO NOT USE FOR R/W ACQUISITION

PRELIMINARY PLANS
DO NOT USE FOR CONSTRUCTION

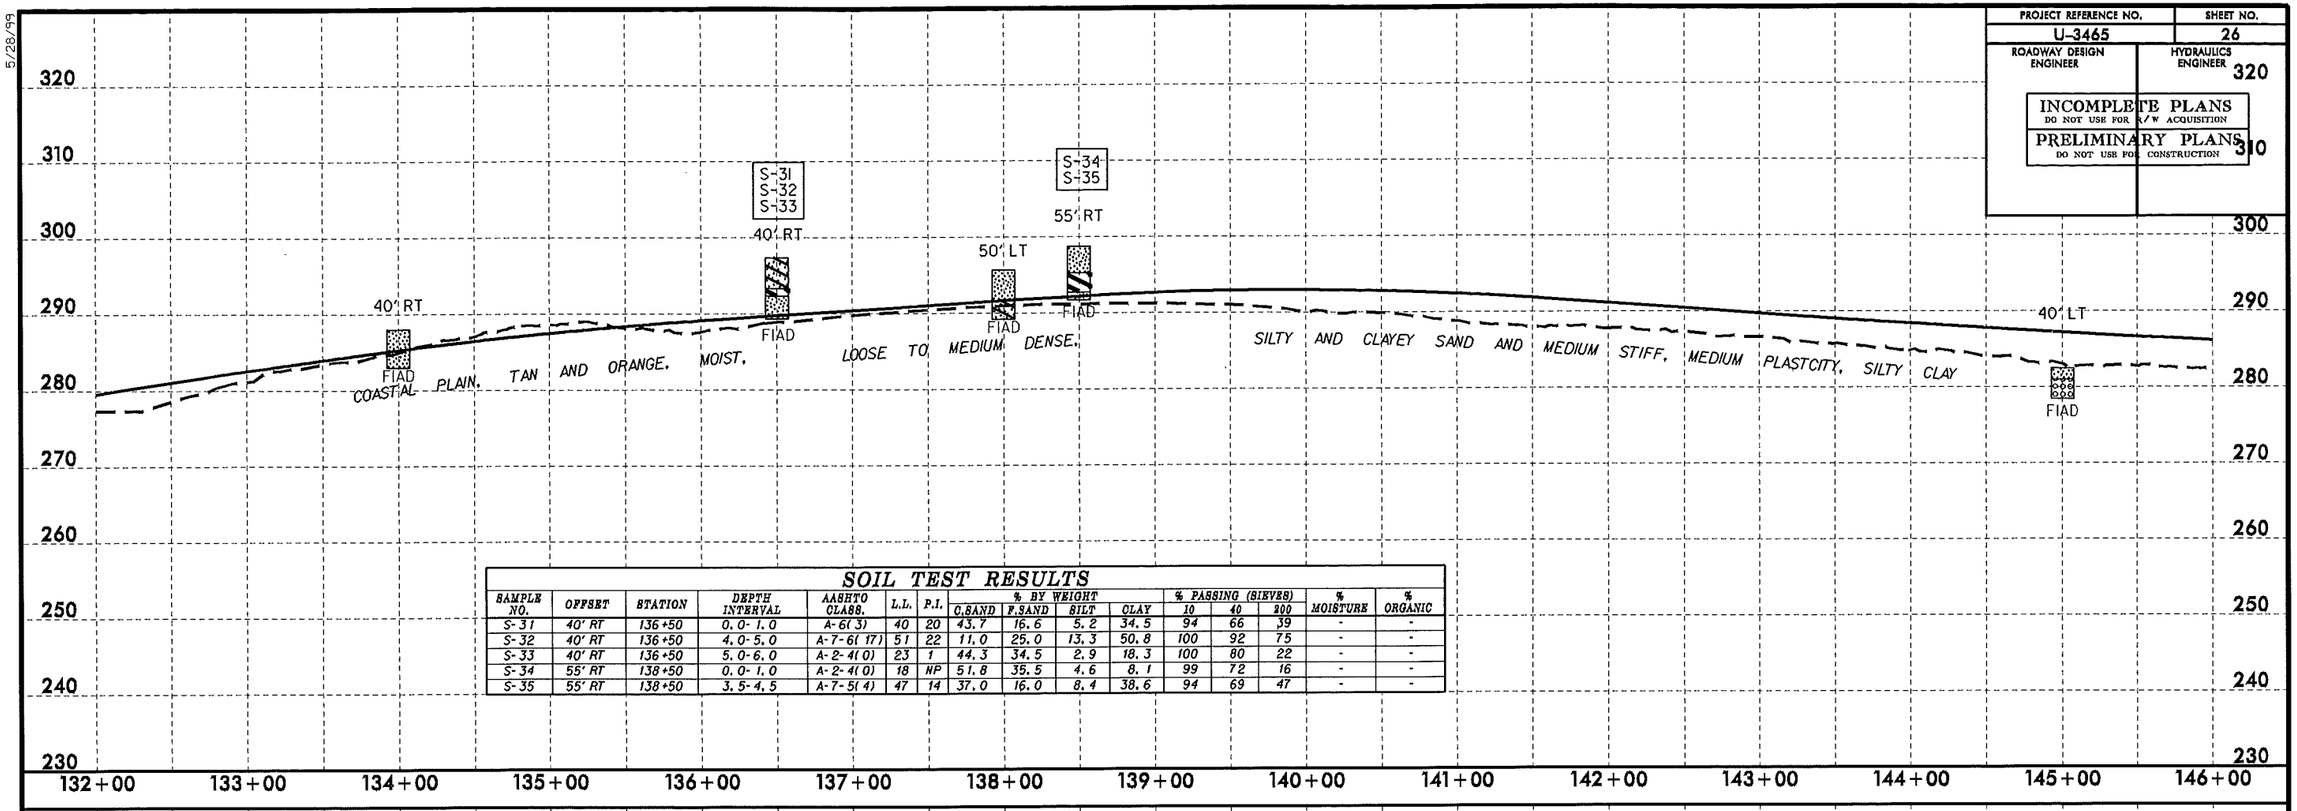

SOIL TEST RESULTS

SAMPLE NO.	OFFSET	STATION	DEPTH INTERVAL	AASHTO CLASS.	L.L.	P.I.	% BY WEIGHT C.SAND	F.SAND	SILT	CLAY	% PASSING (SIEVES) 10	40	200	% MOISTURE	% ORGANIC
S-31	40' RT	136+50	0.0-1.0	A-6(3)	40	20	43.7	16.6	5.2	34.5	94	66	39	-	-
S-32	40' RT	136+50	4.0-5.0	A-7-6(17)	51	22	11.0	25.0	13.3	50.8	100	92	75	-	-
S-33	40' RT	136+50	5.0-6.0	A-2-4(0)	23	1	44.3	34.5	2.9	18.3	100	80	22	-	-
S-34	55' RT	138+50	0.0-1.0	A-2-4(0)	18	NP	51.8	35.5	4.6	8.1	99	72	16	-	-
S-35	55' RT	138+50	3.5-4.5	A-7-5(4)	47	14	37.0	16.0	8.4	38.6	94	69	47	-	-

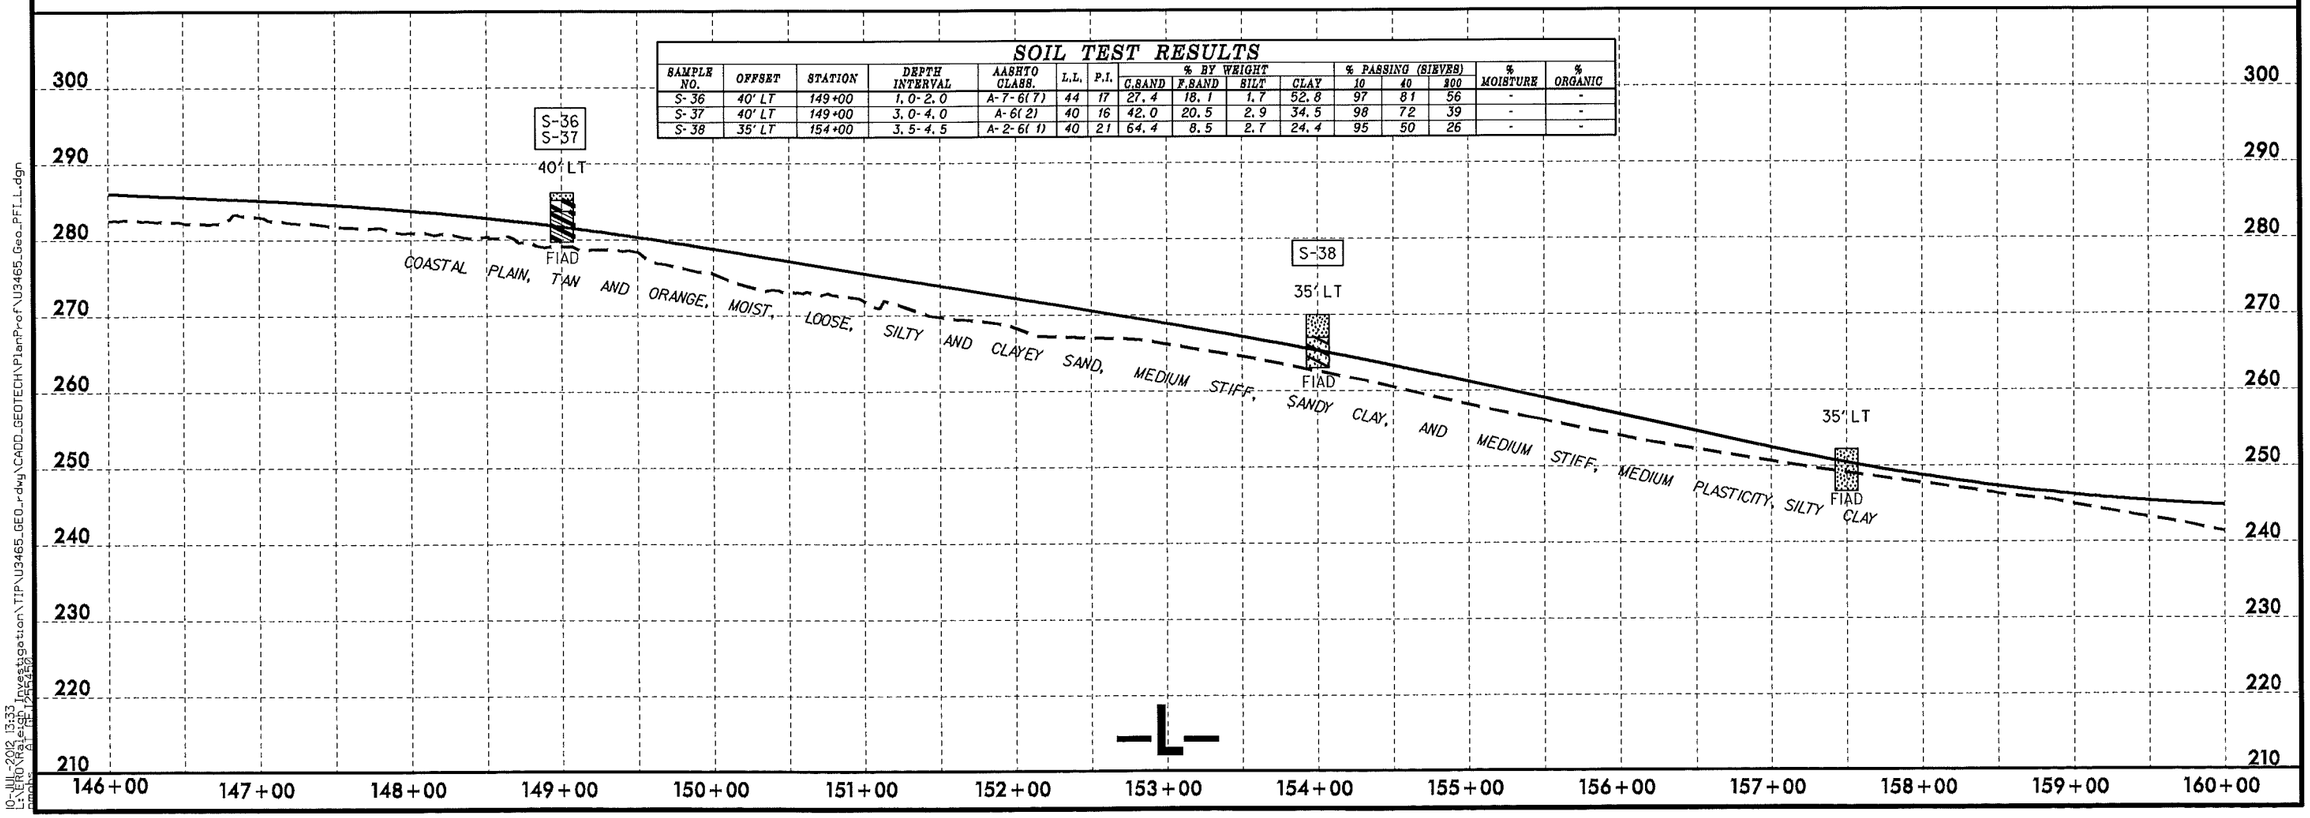

SOIL TEST RESULTS

SAMPLE NO.	OFFSET	STATION	DEPTH INTERVAL	AASHTO CLASS.	L.L.	P.I.	% BY WEIGHT C.SAND	F.SAND	SILT	CLAY	% PASSING (SIEVES) 10	40	200	% MOISTURE	% ORGANIC
S-36	40' LT	149+00	1.0-2.0	A-7-6(7)	44	17	27.4	18.1	1.7	52.8	97	81	56	-	-
S-37	40' LT	149+00	3.0-4.0	A-6(2)	40	16	42.0	20.5	2.9	34.5	98	72	39	-	-
S-38	35' LT	154+00	3.5-4.5	A-2-6(1)	40	21	64.4	8.5	2.7	24.4	95	50	26	-	-

5/28/99

10-JUL-2012 13:33
L:\ERO\Raleigh Investigation\TIP\U3465_GEO_rdwy\CADD_GEOTECH\PlanProf\U3465_Geo_PFL_L.dgn
smoak