PROJECT REFERENCE NO.	SHEET NO.
U-3465	29
ROADWAY DESIGN ENGINEER	HYDRAULICS ENGINEER

INCOMPLETE PLANS
DO NOT USE FOR R/W ACQUISITION

PRELIMINARY PLANS
DO NOT USE FOR CONSTRUCTION

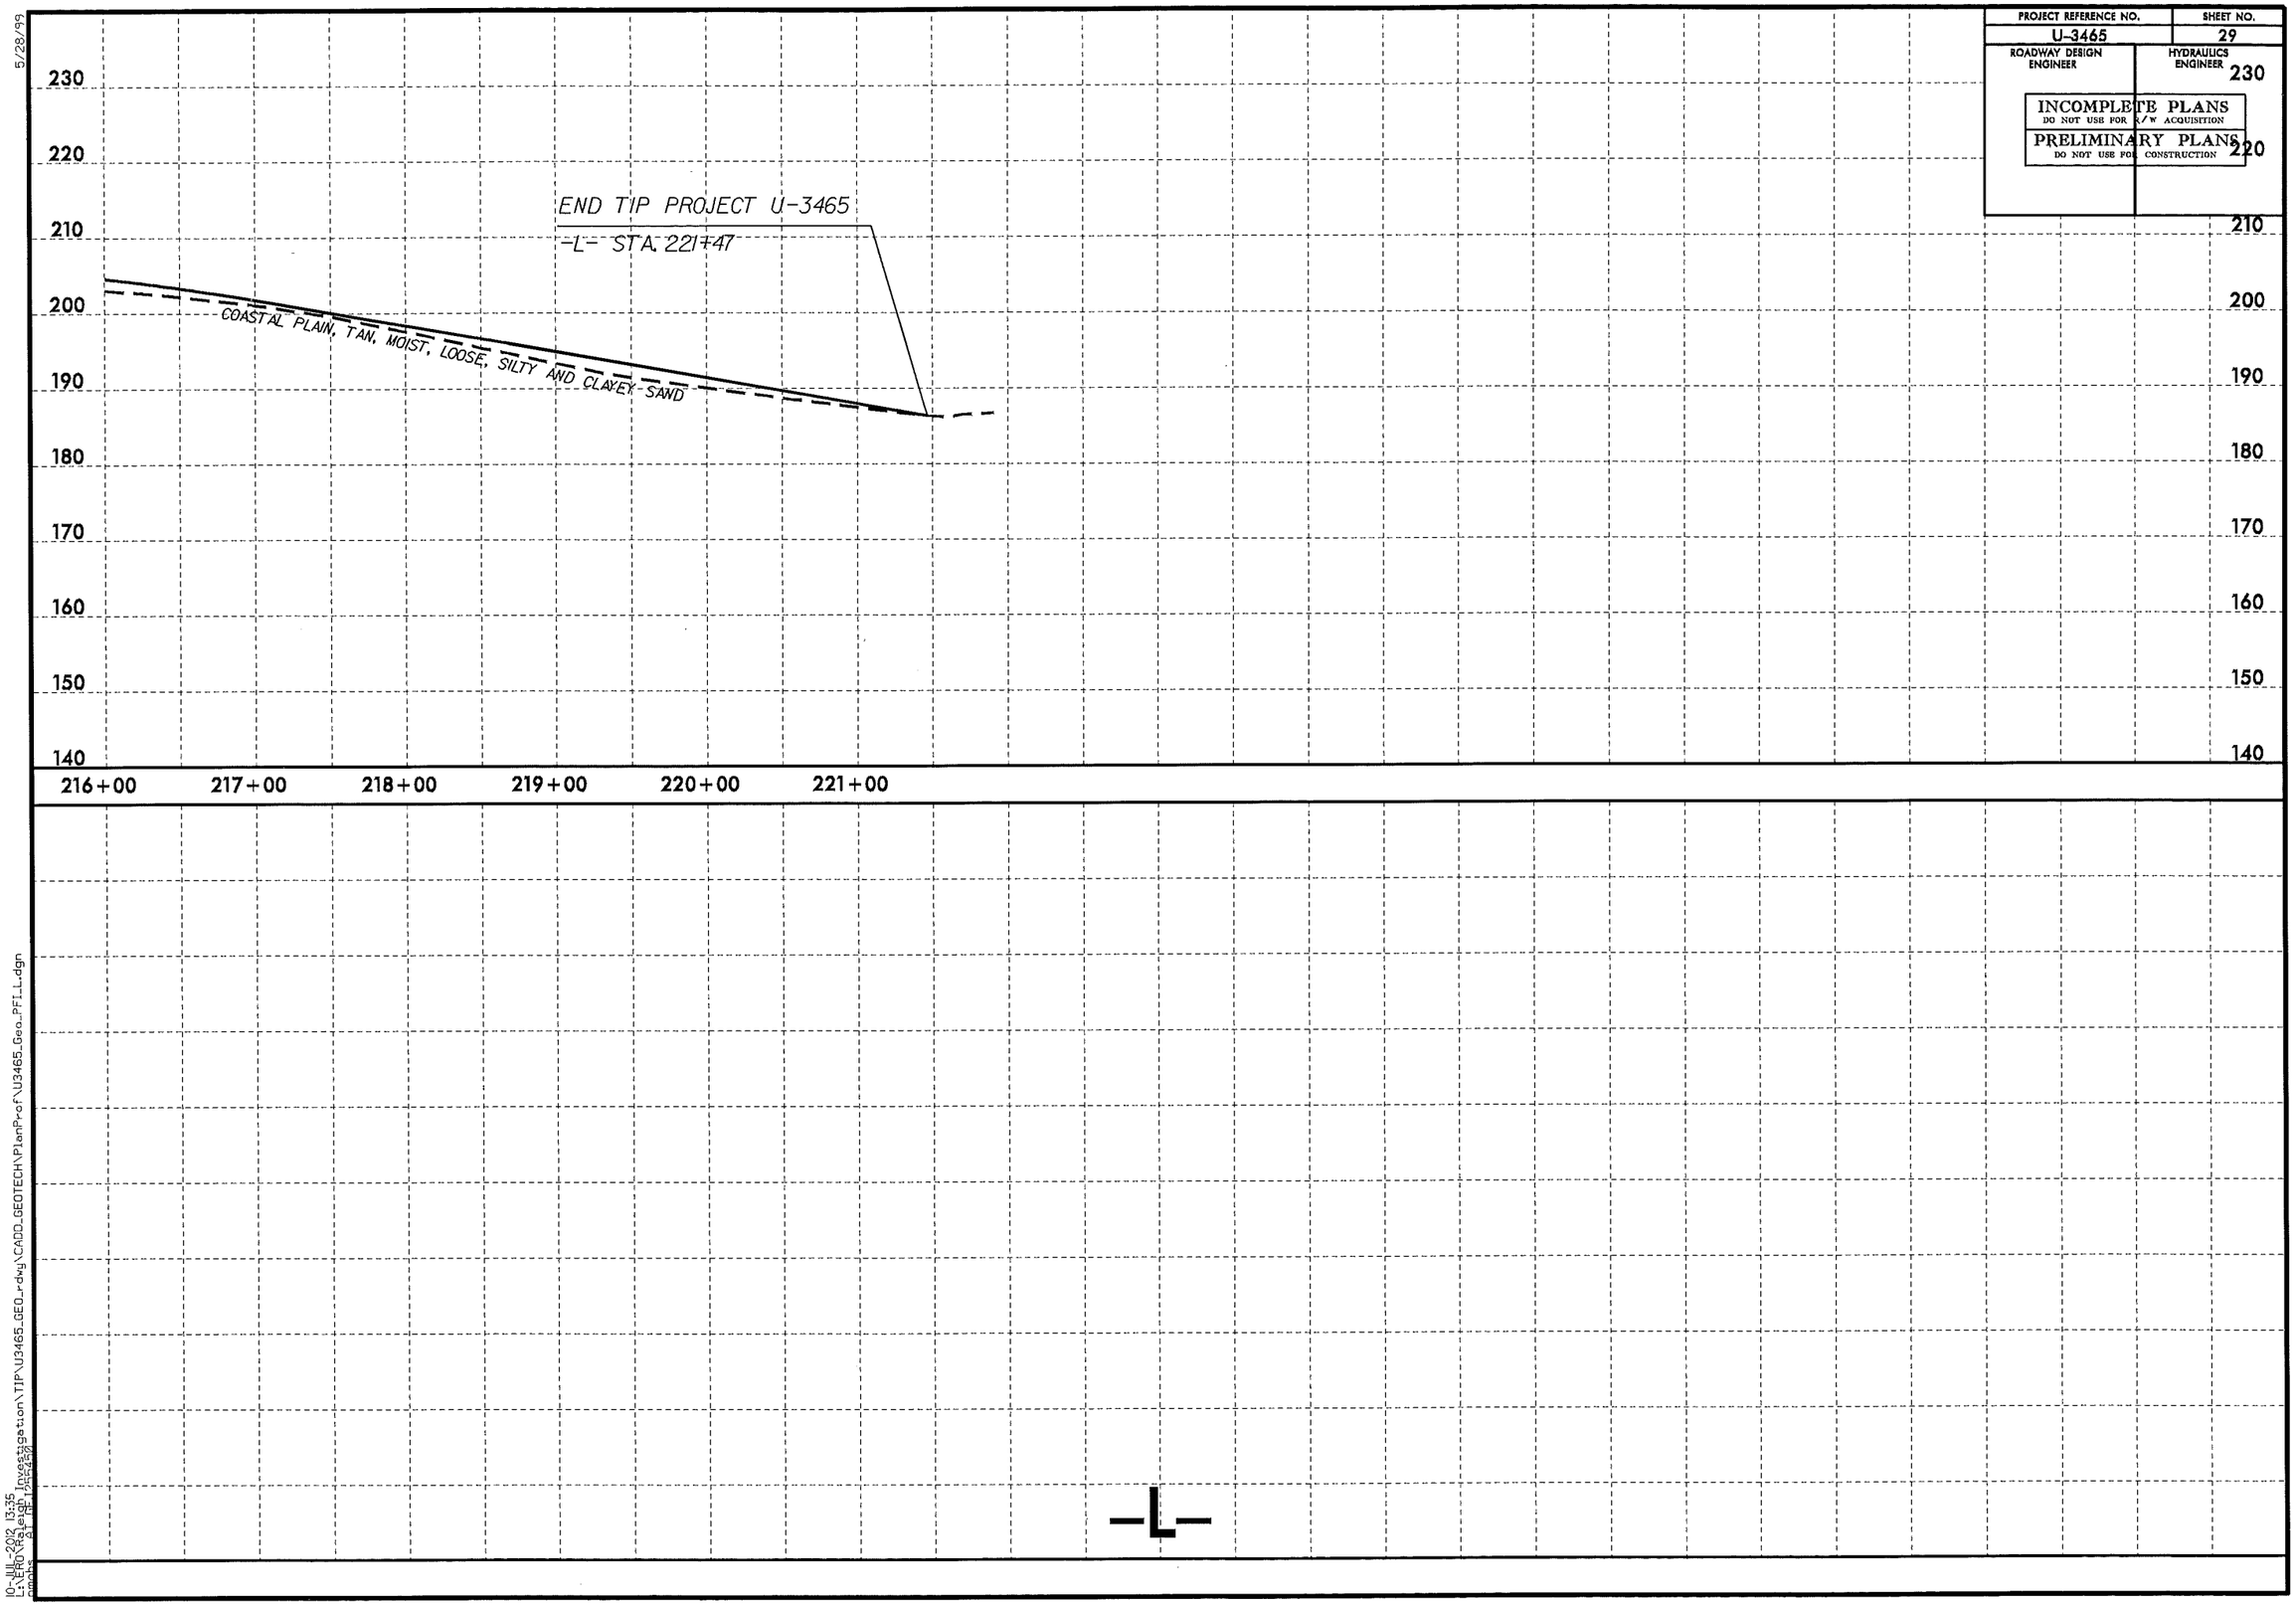

5/28/99

10-JUL-2012 13:35
L:\ERO\Raleigh Investigation\TIP\U3465_GEO_rdwy\CADD_GEOTECH\PlanProf\U3465_Geo_PFI_L.dgn
smoke BY: JAE