PROJECT REFERENCE NO.	SHEET NO.
U-3465	25
ROADWAY DESIGN ENGINEER	HYDRAULICS ENGINEER

INCOMPLETE PLANS
DO NOT USE FOR R/W ACQUISITION

PRELIMINARY PLANS
DO NOT USE FOR CONSTRUCTION

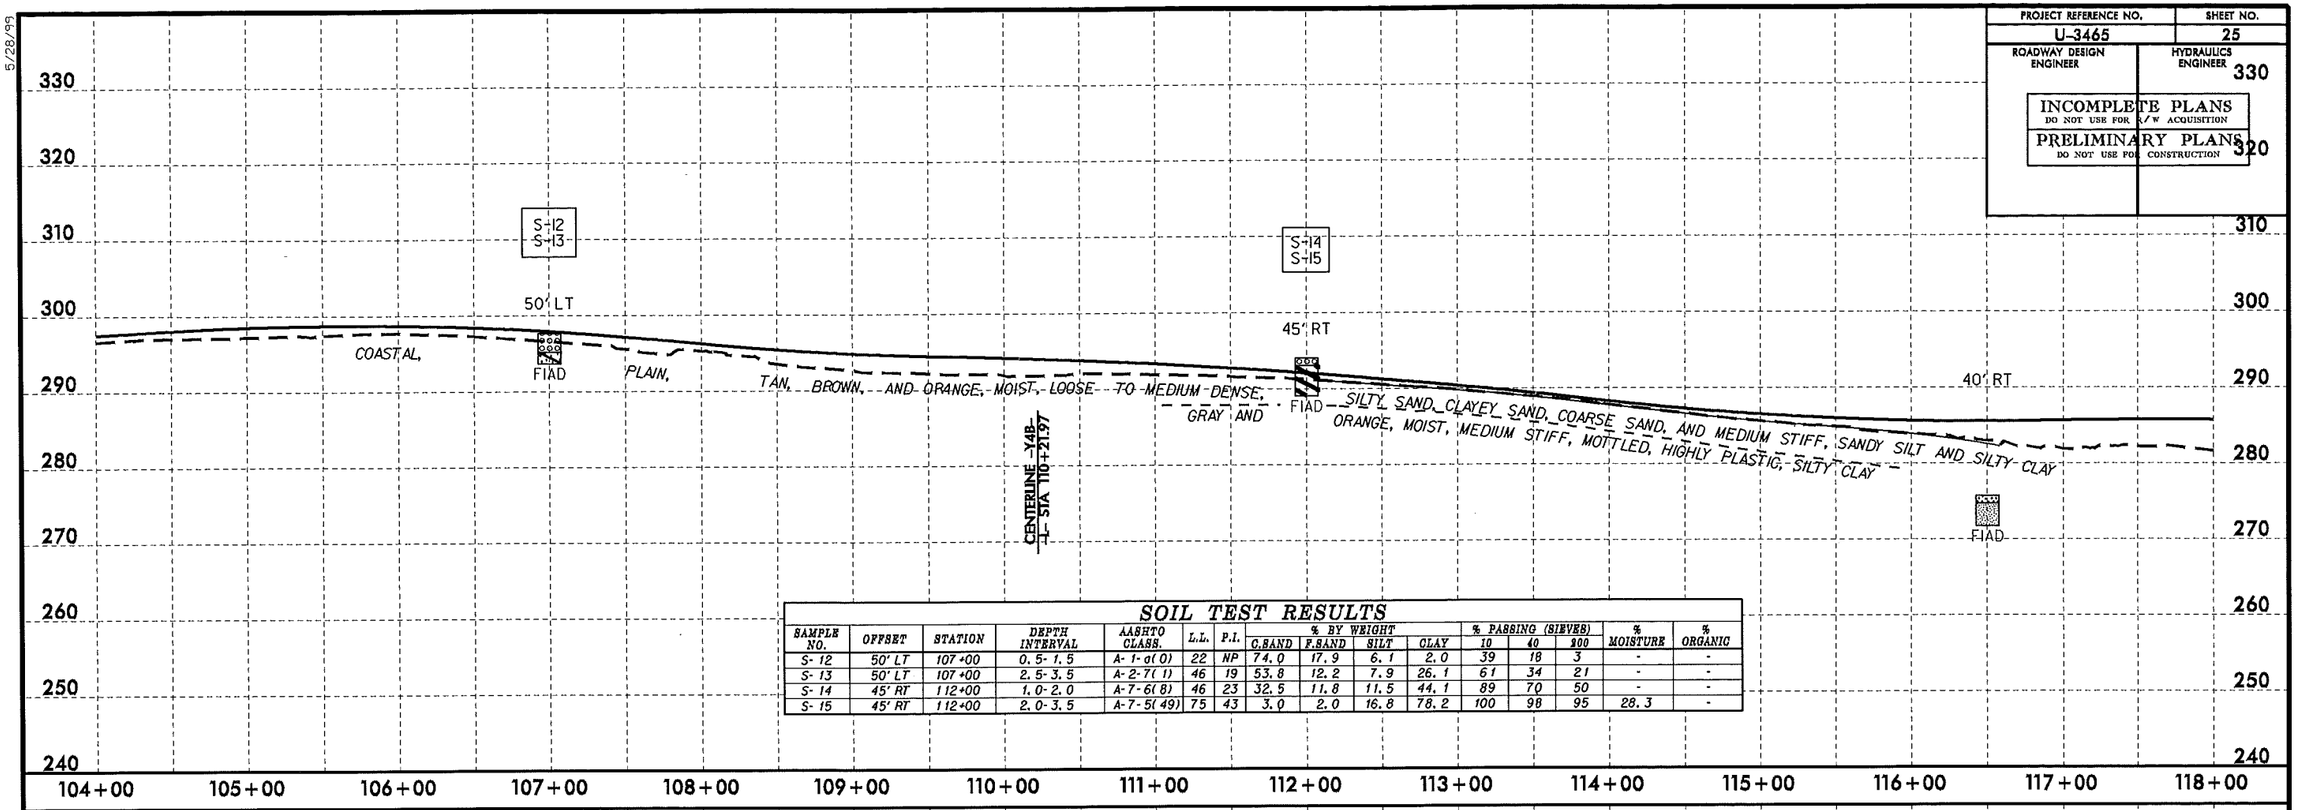

SOIL TEST RESULTS

SAMPLE NO.	OFFSET	STATION	DEPTH INTERVAL	AASHTO CLASS.	L.L.	P.I.	% BY WEIGHT C.SAND	F.SAND	SILT	CLAY	% PASSING (SIEVES) 10	40	200	% MOISTURE	% ORGANIC
S-12	50' LT	107+00	0.5-1.5	A-1-a(0)	22	NP	74.0	17.9	6.1	2.0	39	18	3	-	-
S-13	50' LT	107+00	2.5-3.5	A-2-7(1)	46	19	53.8	12.2	7.9	26.1	61	34	21	-	-
S-14	45' RT	112+00	1.0-2.0	A-7-6(8)	46	23	32.5	11.8	11.5	44.1	89	70	50	-	-
S-15	45' RT	112+00	2.0-3.5	A-7-5(49)	75	43	3.0	2.0	16.8	78.2	100	98	95	28.3	-

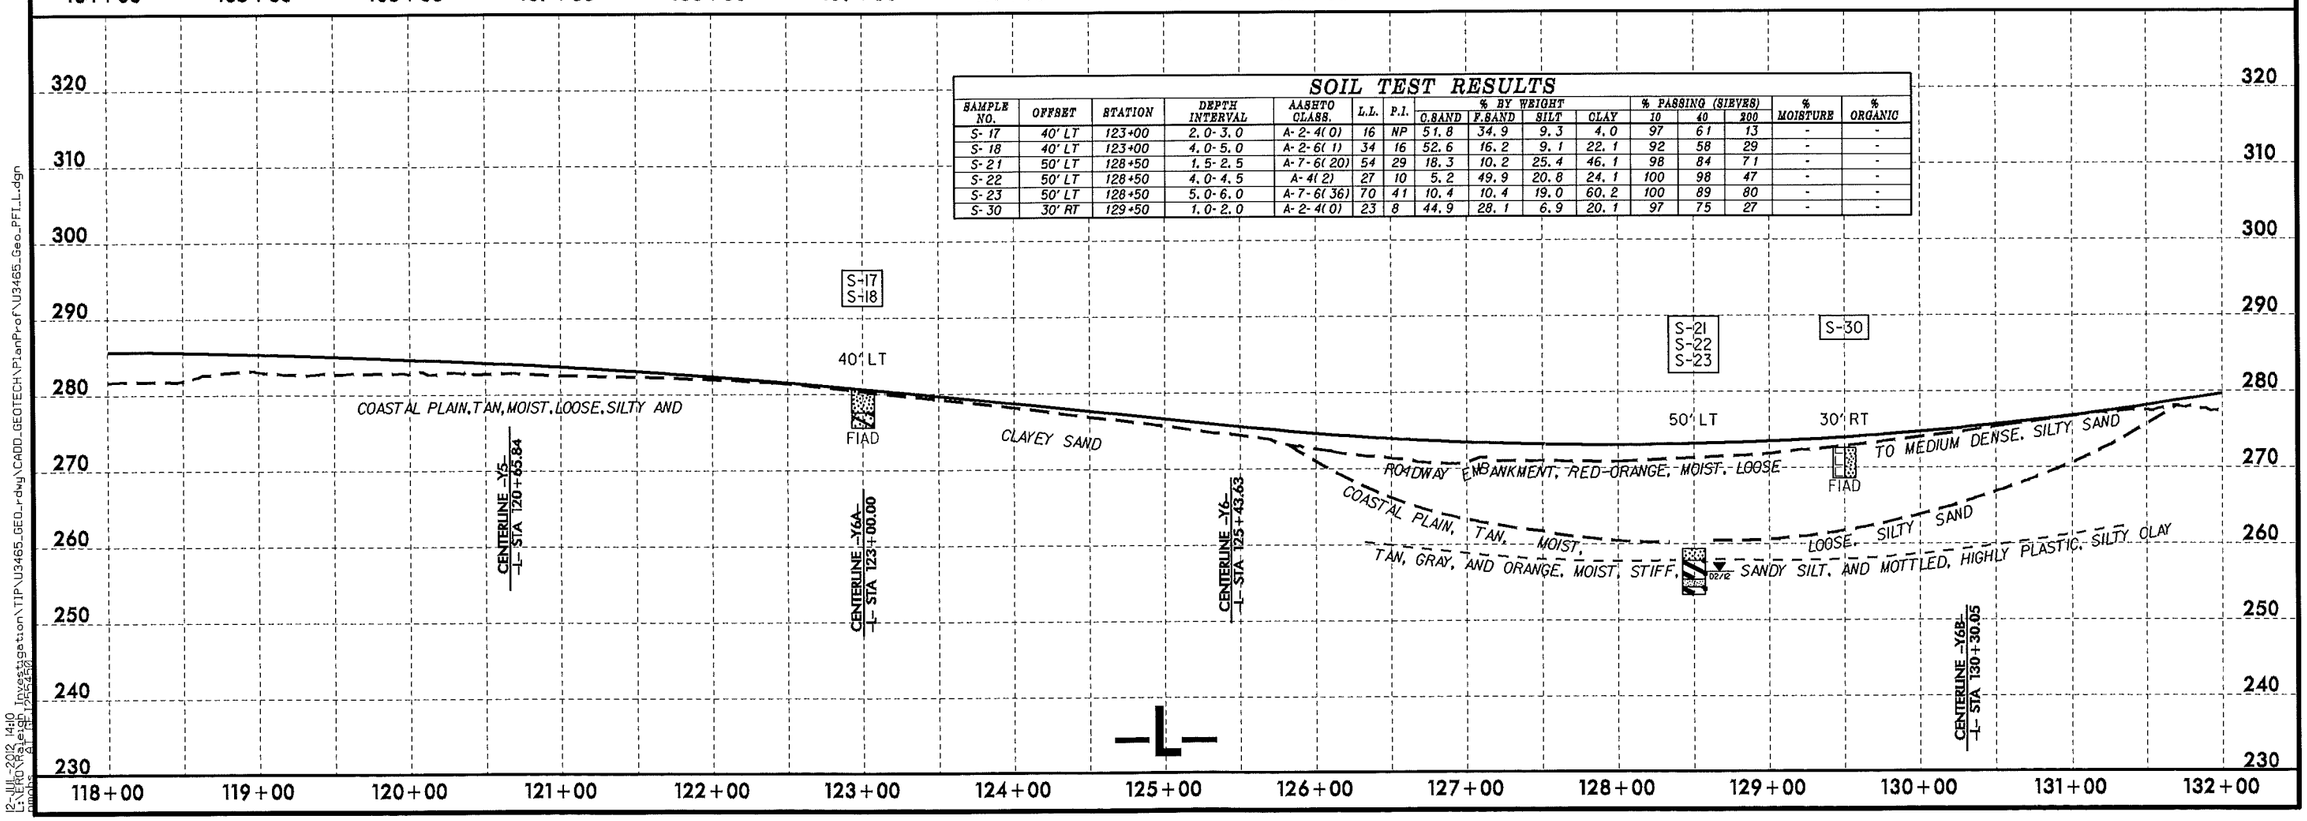

SOIL TEST RESULTS

SAMPLE NO.	OFFSET	STATION	DEPTH INTERVAL	AASHTO CLASS.	L.L.	P.I.	% BY WEIGHT C.SAND	F.SAND	SILT	CLAY	% PASSING (SIEVES) 10	40	200	% MOISTURE	% ORGANIC
S-17	40' LT	123+00	2.0-3.0	A-2-4(0)	16	NP	51.8	34.9	9.3	4.0	97	61	13	-	-
S-18	40' LT	123+00	4.0-5.0	A-2-6(1)	34	16	52.6	16.2	9.1	22.1	92	58	29	-	-
S-21	50' LT	128+50	1.5-2.5	A-7-6(20)	54	29	18.3	10.2	25.4	46.1	98	84	71	-	-
S-22	50' LT	128+50	4.0-4.5	A-4(2)	27	10	5.2	49.9	20.8	24.1	100	98	47	-	-
S-23	50' LT	128+50	5.0-6.0	A-7-6(36)	70	41	10.4	10.4	19.0	60.2	100	89	80	-	-
S-30	30' RT	129+50	1.0-2.0	A-2-4(0)	23	8	44.9	28.1	6.9	20.1	97	75	27	-	-

5/28/99
12-JUL-2012 14:10
L:\LEDGER8.dgn Investigation\TIP\U3465_GED_rdwy\CADD_GEOTECH\PlanProf\U3465_Geo_PFL_L.dgn
pmoles AF SP 12PE4609