PROJECT REFERENCE NO.	SHEET NO.
U-3465	6
R/W SHEET NO.	
ROADWAY DESIGN ENGINEER	HYDRAULICS ENGINEER

INCOMPLETE PLANS
DO NOT USE FOR R/W ACQUISITION

PRELIMINARY PLANS
DO NOT USE FOR CONSTRUCTION

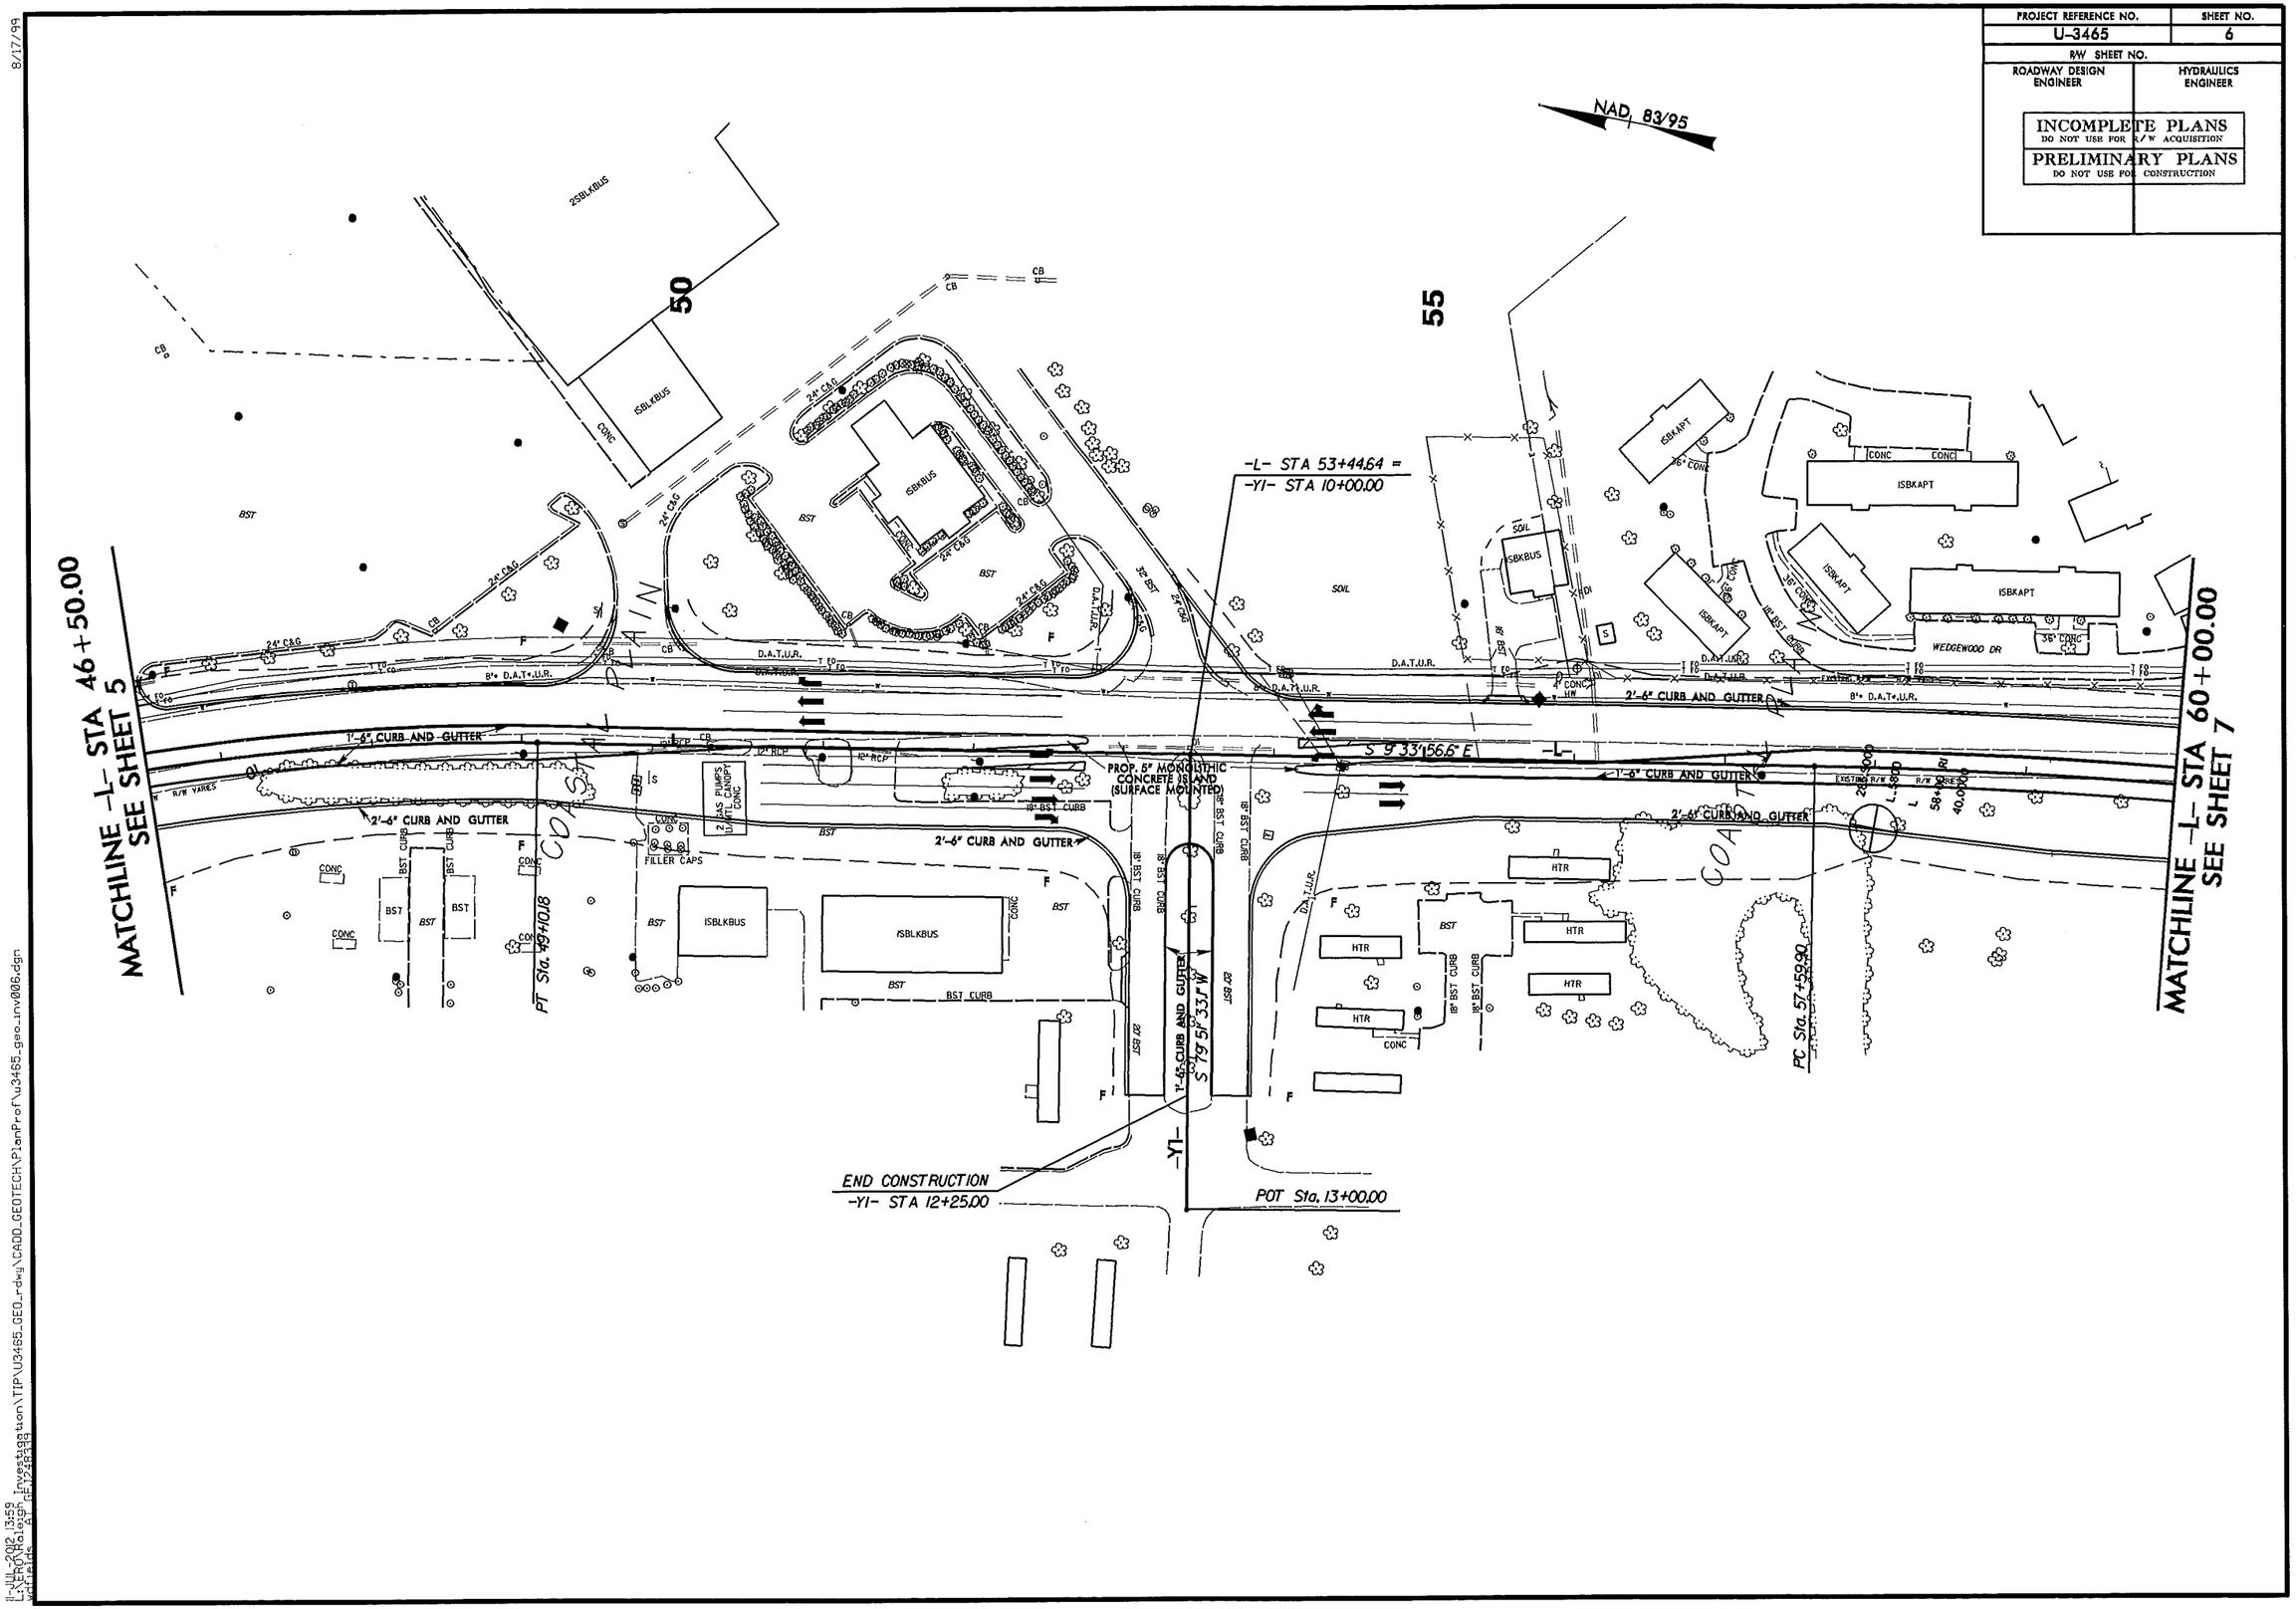

8/17/99

11-JUL-2012 13:59
L:\Hydraulics\Investigation\TIP\U3465_GEO_rdwy\CADD_GEOTECH\PlanProf\u3465_geo_inv006.dgn
wcfields ASP GEOPAK