5/28/99

PROJECT REFERENCE NO.	SHEET NO.
U-3465	22
ROADWAY DESIGN ENGINEER	HYDRAULICS ENGINEER

INCOMPLETE PLANS
DO NOT USE FOR R/W ACQUISITION

PRELIMINARY PLANS
DO NOT USE FOR CONSTRUCTION

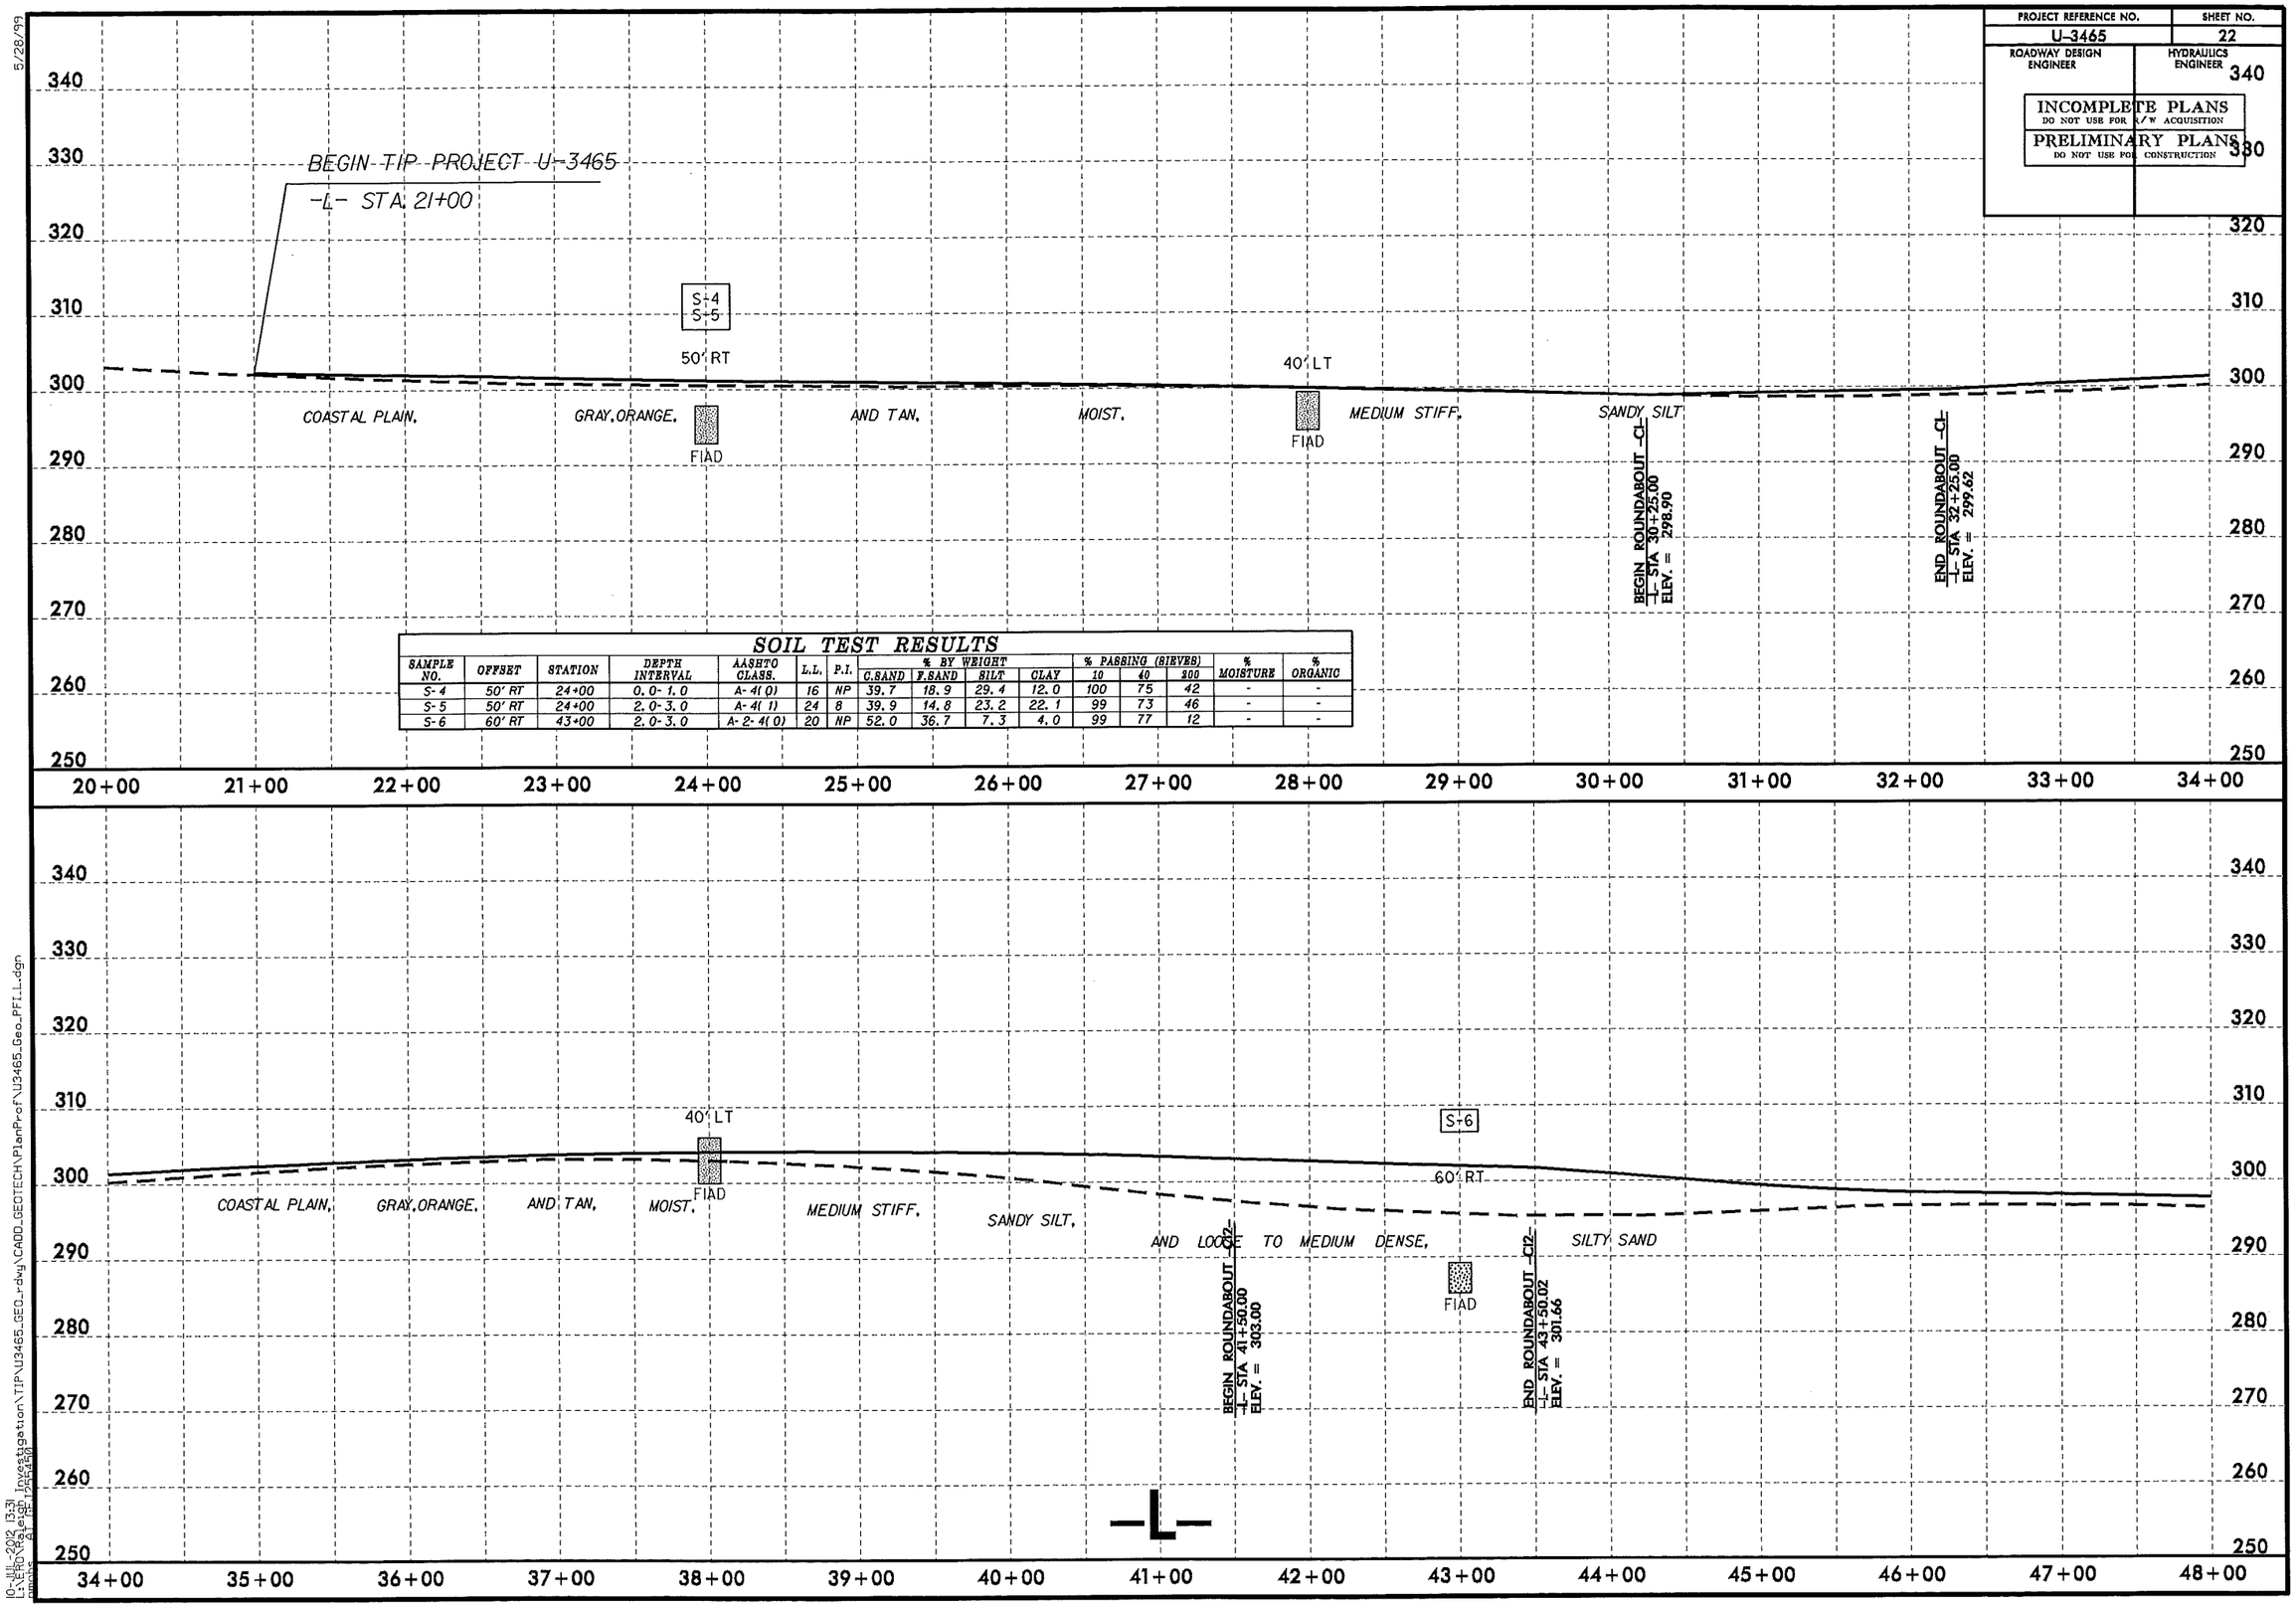

SOIL TEST RESULTS

SAMPLE NO.	OFFSET	STATION	DEPTH INTERVAL	AASHTO CLASS.	L.L.	P.I.	% BY WEIGHT C.SAND	F.SAND	SILT	CLAY	% PASSING (SIEVES) 10	40	200	% MOISTURE	% ORGANIC
S-4	50' RT	24+00	0.0-1.0	A-4(0)	16	NP	39.7	18.9	29.4	12.0	100	75	42	-	-
S-5	50' RT	24+00	2.0-3.0	A-4(1)	24	8	39.9	14.8	23.2	22.1	99	73	46	-	-
S-6	60' RT	43+00	2.0-3.0	A-2-4(0)	20	NP	52.0	36.7	7.3	4.0	99	77	12	-	-

10-JUL-2012 13:31
L:\ERO\Raleigh\Investigation\TIP\U3465_GEO_r-dwg\CADD_GEOTECH\PlanProf\U3465_Geo_PFL_L.dgn
mmohr AT HE 1:2448