11-JUL-2012 14:00
L:\ERO\Raleigh investigation\TIP\U3465_GEO_rdwy\CADD_GEOTECH\PlanProf\u3465_geo_inv013.dgn
wdfields AT GE1248339

8/17/99

MATCH LINE -L- STA 137+00.00
SEE SHEET 12

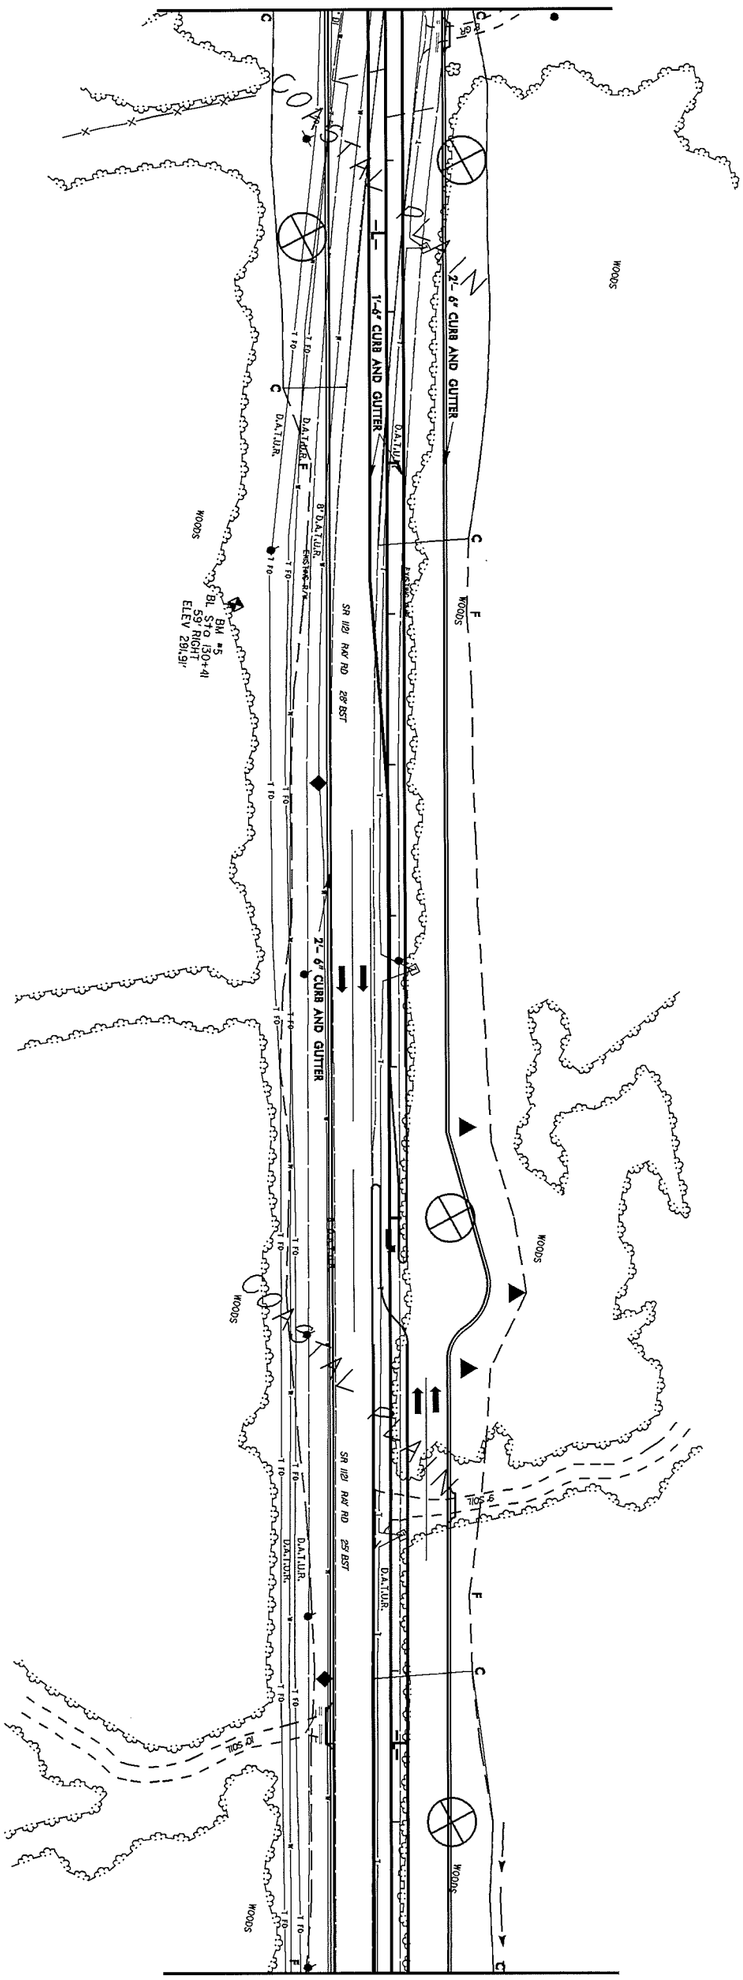

MATCH LINE -L- STA 150+00.00
SEE SHEET 14

PROJECT REFERENCE NO.	U-3465
SHEET NO.	13
R/W SHEET NO.	
ROADWAY DESIGN ENGINEER	
HYDRAULICS ENGINEER	

INCOMPLETE PLANS
DO NOT USE FOR R/W ACQUISITION

PRELIMINARY PLANS
DO NOT USE FOR CONSTRUCTION