PROJECT REFERENCE NO.	SHEET NO.
U-3465	24
ROADWAY DESIGN ENGINEER	HYDRAULICS ENGINEER

INCOMPLETE PLANS
DO NOT USE FOR R/W ACQUISITION

PRELIMINARY PLANS
DO NOT USE FOR CONSTRUCTION

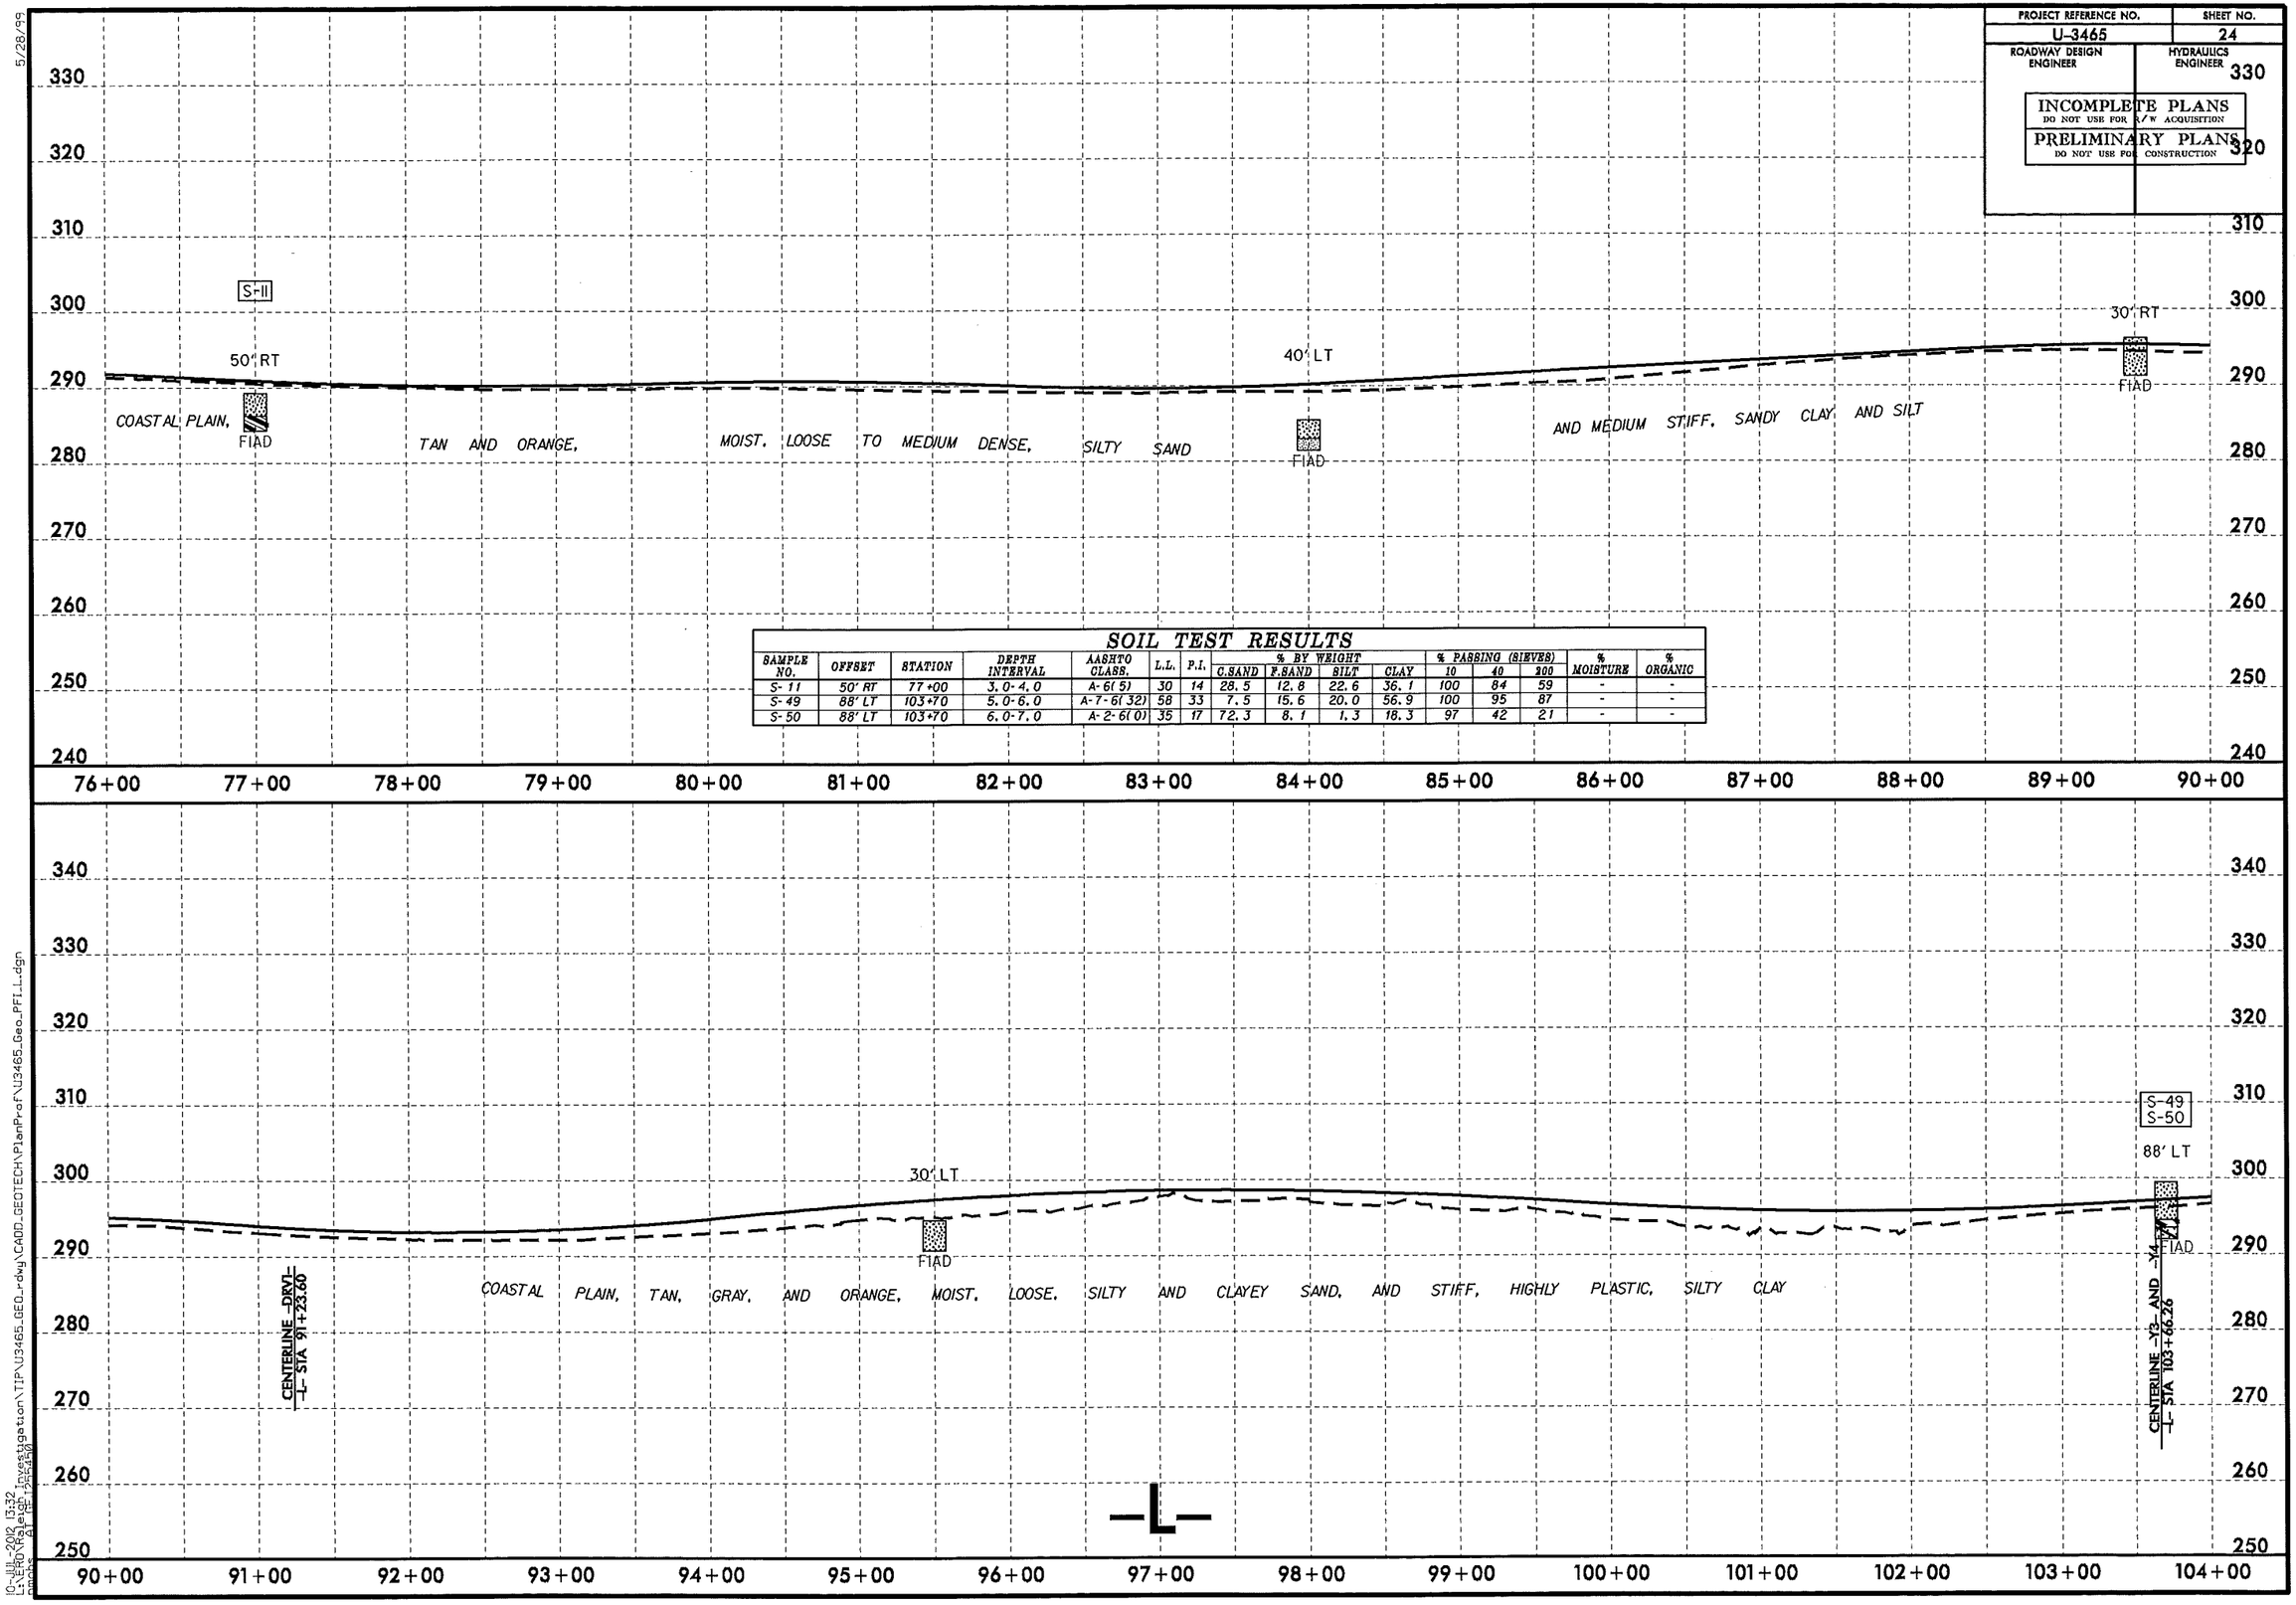

SOIL TEST RESULTS

SAMPLE NO.	OFFSET	STATION	DEPTH INTERVAL	AASHTO CLASS.	L.L.	P.I.	% BY WEIGHT C.SAND	F.SAND	SILT	CLAY	% PASSING (SIEVES) 10	40	200	% MOISTURE	% ORGANIC
S-11	50' RT	77+00	3.0-4.0	A-6(5)	30	14	28.5	12.8	22.6	36.1	100	84	59	-	-
S-49	88' LT	103+70	5.0-6.0	A-7-6(32)	58	33	7.5	15.6	20.0	56.9	100	95	87	-	-
S-50	88' LT	103+70	6.0-7.0	A-2-6(0)	35	17	72.3	8.1	1.3	18.3	97	42	21	-	-

5/28/99

10-JUL-2012 13:32
L:\ERD\Raleigh Investigation\TIP\U3465_GEO_r-dwg\CADD_GEOTECH\PlanProf\U3465_Geo_PFI_L.dgn
pmoke
AT HE TPAS400