PROJECT REFERENCE NO.	SHEET NO.
U-3465	20
R/W SHEET NO.	
ROADWAY DESIGN ENGINEER	HYDRAULICS ENGINEER

INCOMPLETE PLANS
DO NOT USE FOR R/W ACQUISITION

PRELIMINARY PLANS
DO NOT USE FOR CONSTRUCTION

NAD 83/95

PAVEMENT REMOVAL

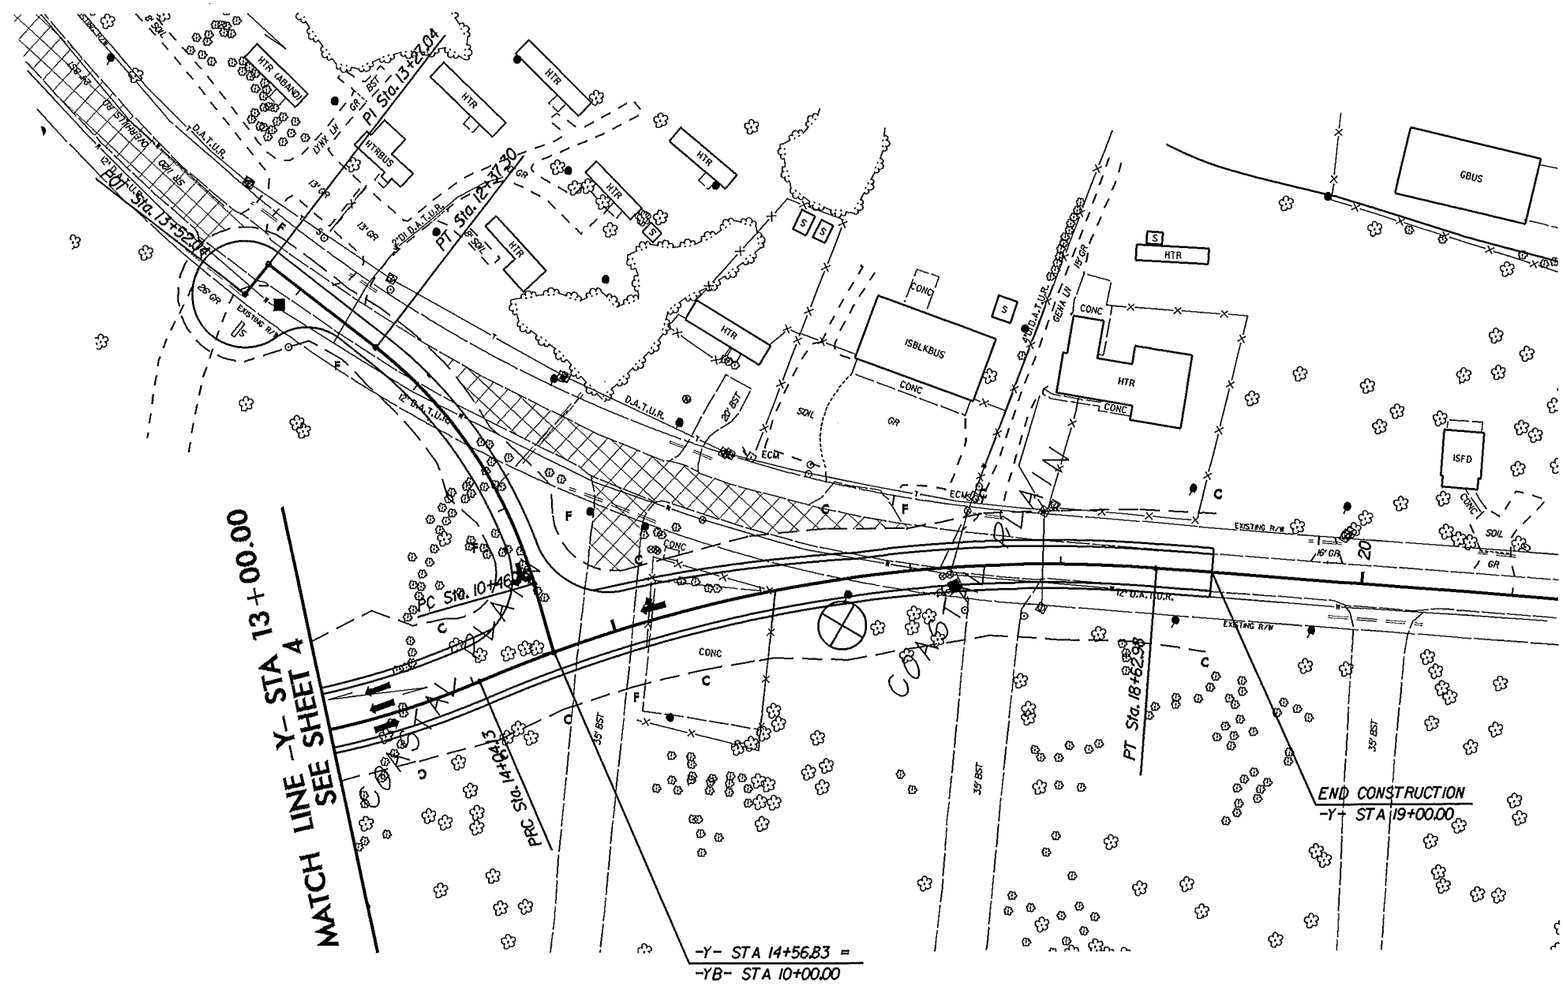

8/17/99

L:\Jul 2012 14:01
L:\Archive\Raleigh Investigation\TIP\U3465_GEO_rdwy\CADD_GEOTECH\PlanProf\u3465_geo_inv022d.dgn
wdfields GEOPAK