5/28/99

PROJECT REFERENCE NO.	SHEET NO.
U-3465	33
ROADWAY DESIGN ENGINEER	HYDRAULICS ENGINEER

INCOMPLETE PLANS
DO NOT USE FOR R/W ACQUISITION
PRELIMINARY PLANS
DO NOT USE FOR CONSTRUCTION

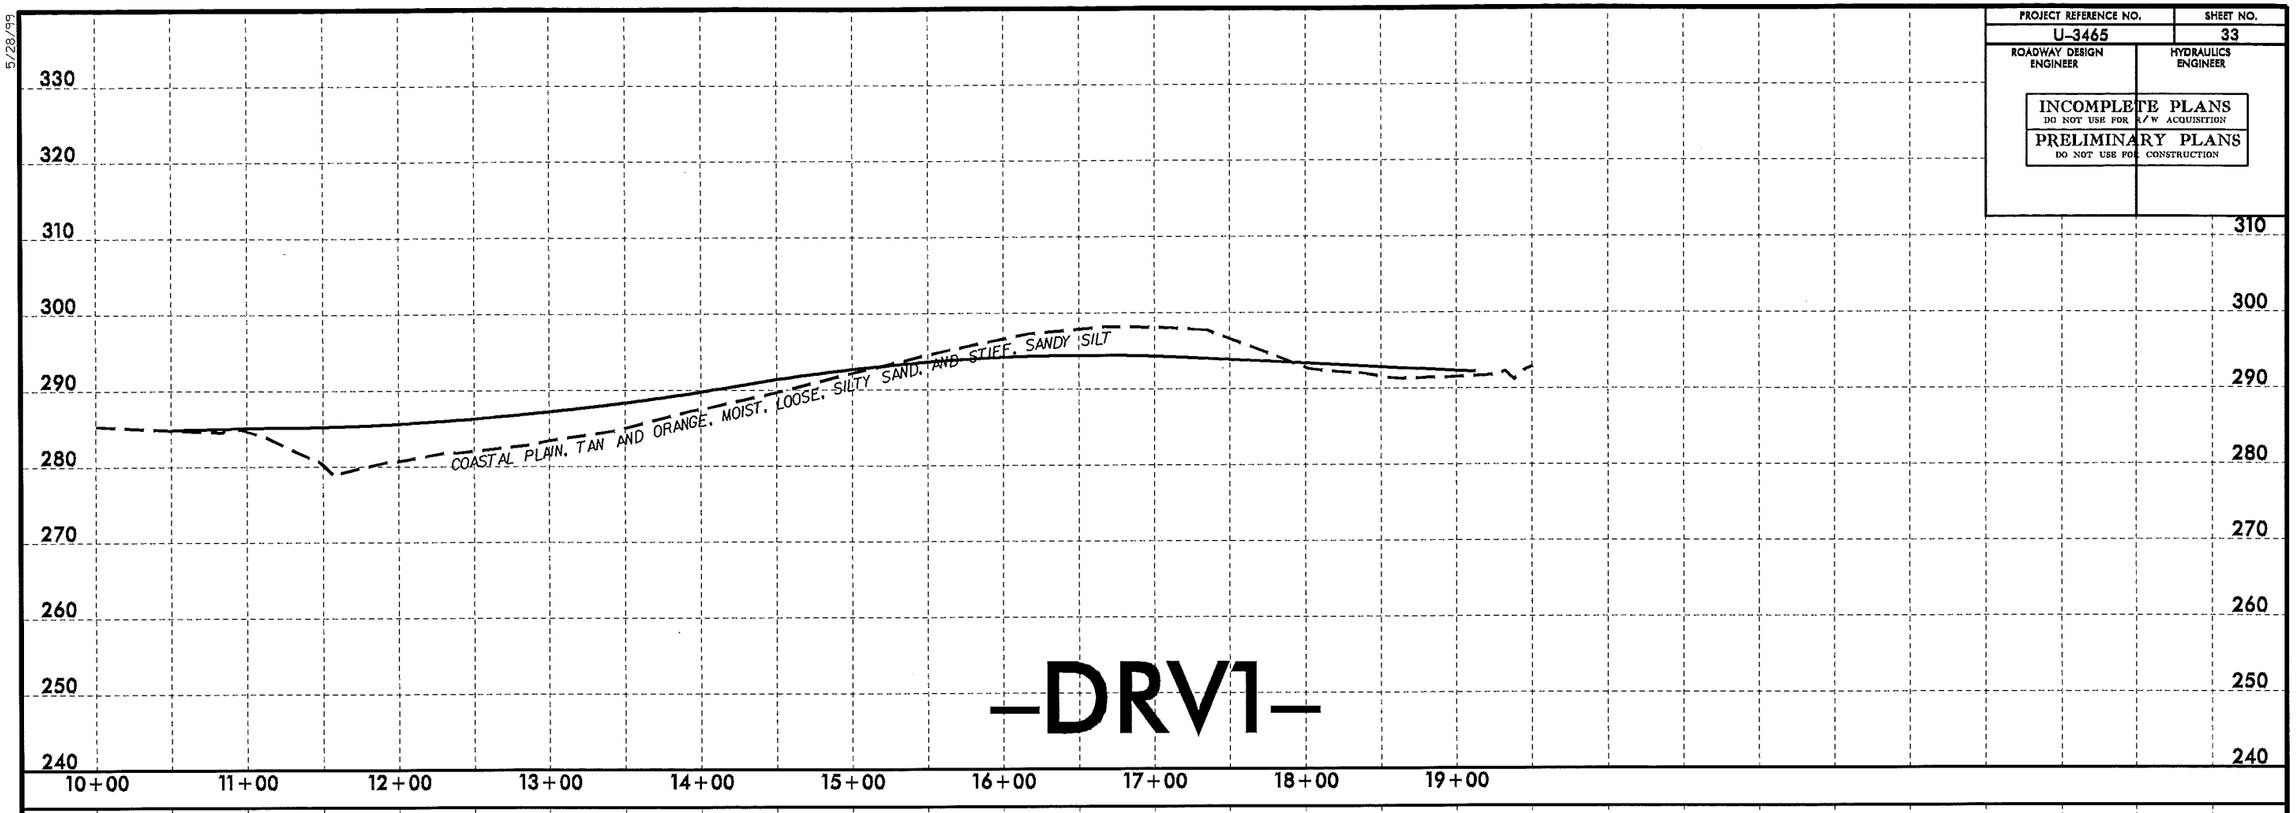

SOIL TEST RESULTS

SAMPLE NO.	OFFSET	STATION	DEPTH INTERVAL	AASHTO CLASS.	L.L.	P.I.	% BY WEIGHT C.SAND	F.SAND	SILT	CLAY	% PASSING (SIEVES) 10	40	200	% MOISTURE	% ORGANIC
S-1	CL	16	0.0-1.0	A-3(0)	19	NP	66.8	23.7	4.5	5.0	99	63	10	-	-
S-2	CL	16+00	2.0-3.0	A-2-6(0)	28	11	56.1	17.1	4.8	22.1	95	61	26	-	-
S-3	CL	16+00	3.0-4.0	A-7-6(9)	50	26	38.1	14.2	9.5	38.1	100	77	48	-	-

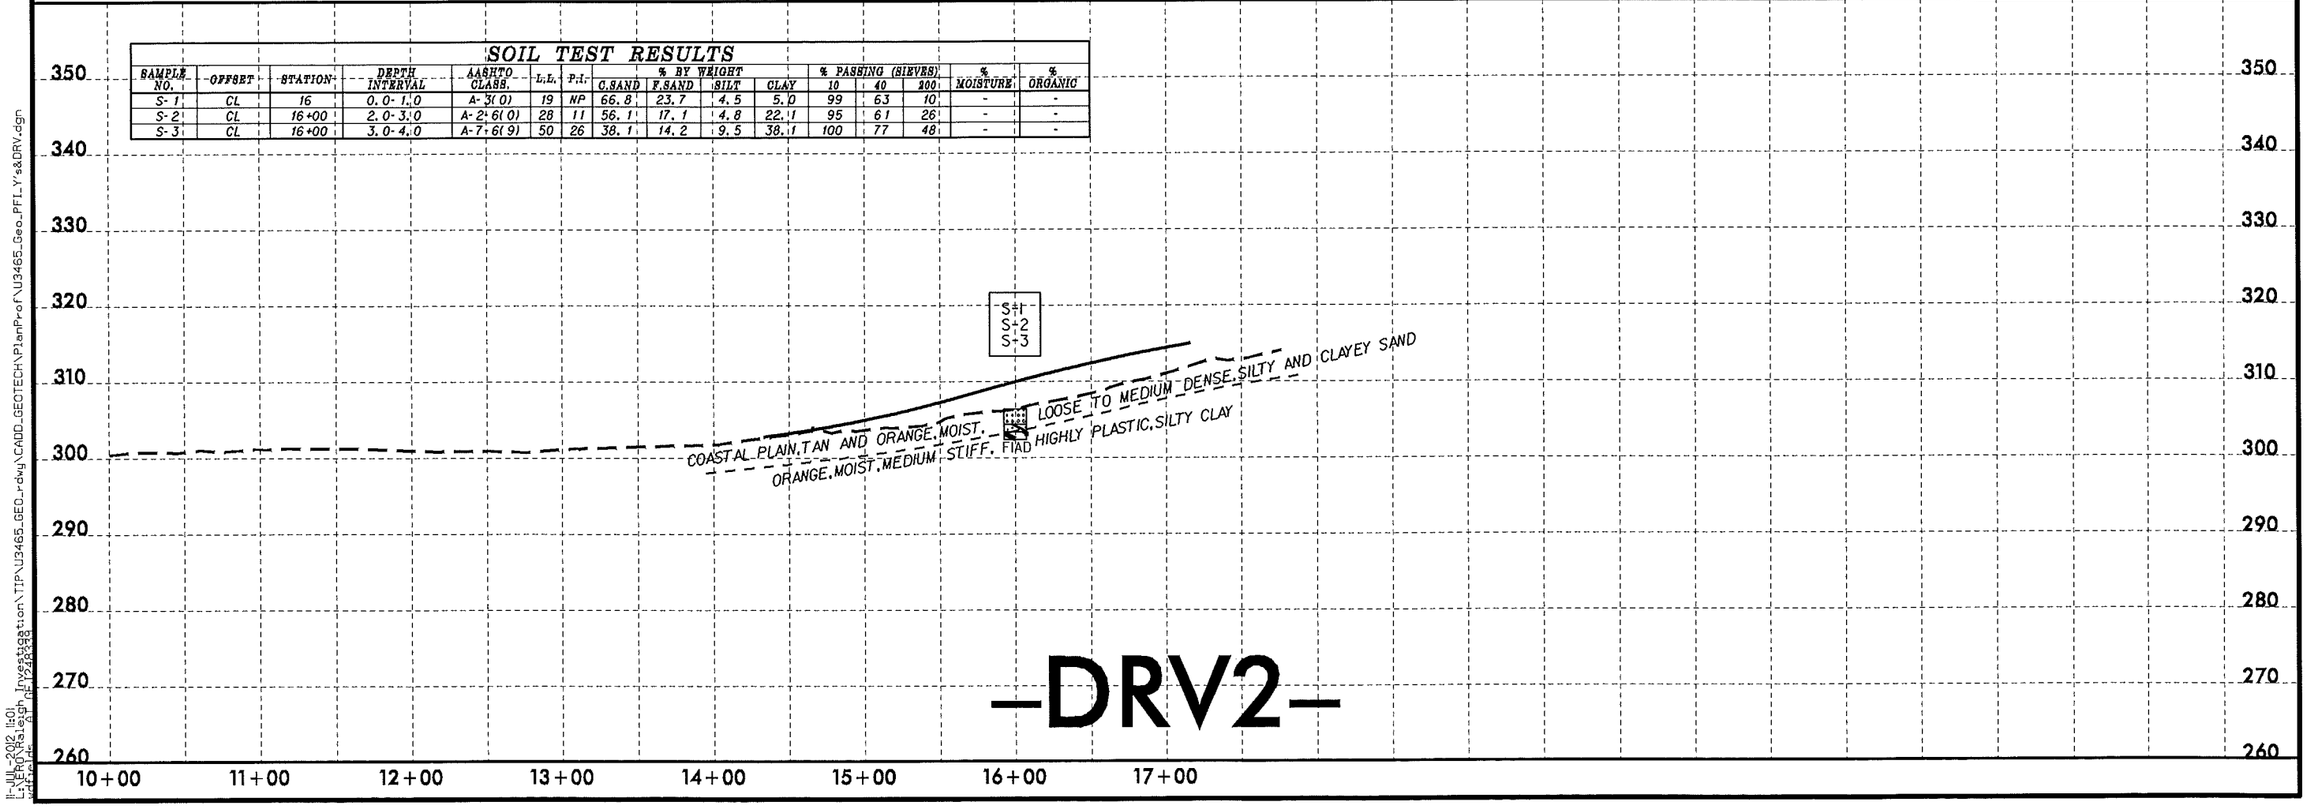

11-JUL-2012 15:01
L:\ENG\Raleigh Investigation\TIP\U3465_GEO_rdwy\CADD_GEOTECH\PlanProf\U3465_Geo_PFL_Y&DRV.dgn
cadrelac