PROJECT REFERENCE NO.	SHEET NO.
U-3465	10
R/W SHEET NO.	
ROADWAY DESIGN ENGINEER	HYDRAULICS ENGINEER

INCOMPLETE PLANS
DO NOT USE FOR R/W ACQUISITION

PRELIMINARY PLANS
DO NOT USE FOR CONSTRUCTION

PAVEMENT REMOVAL

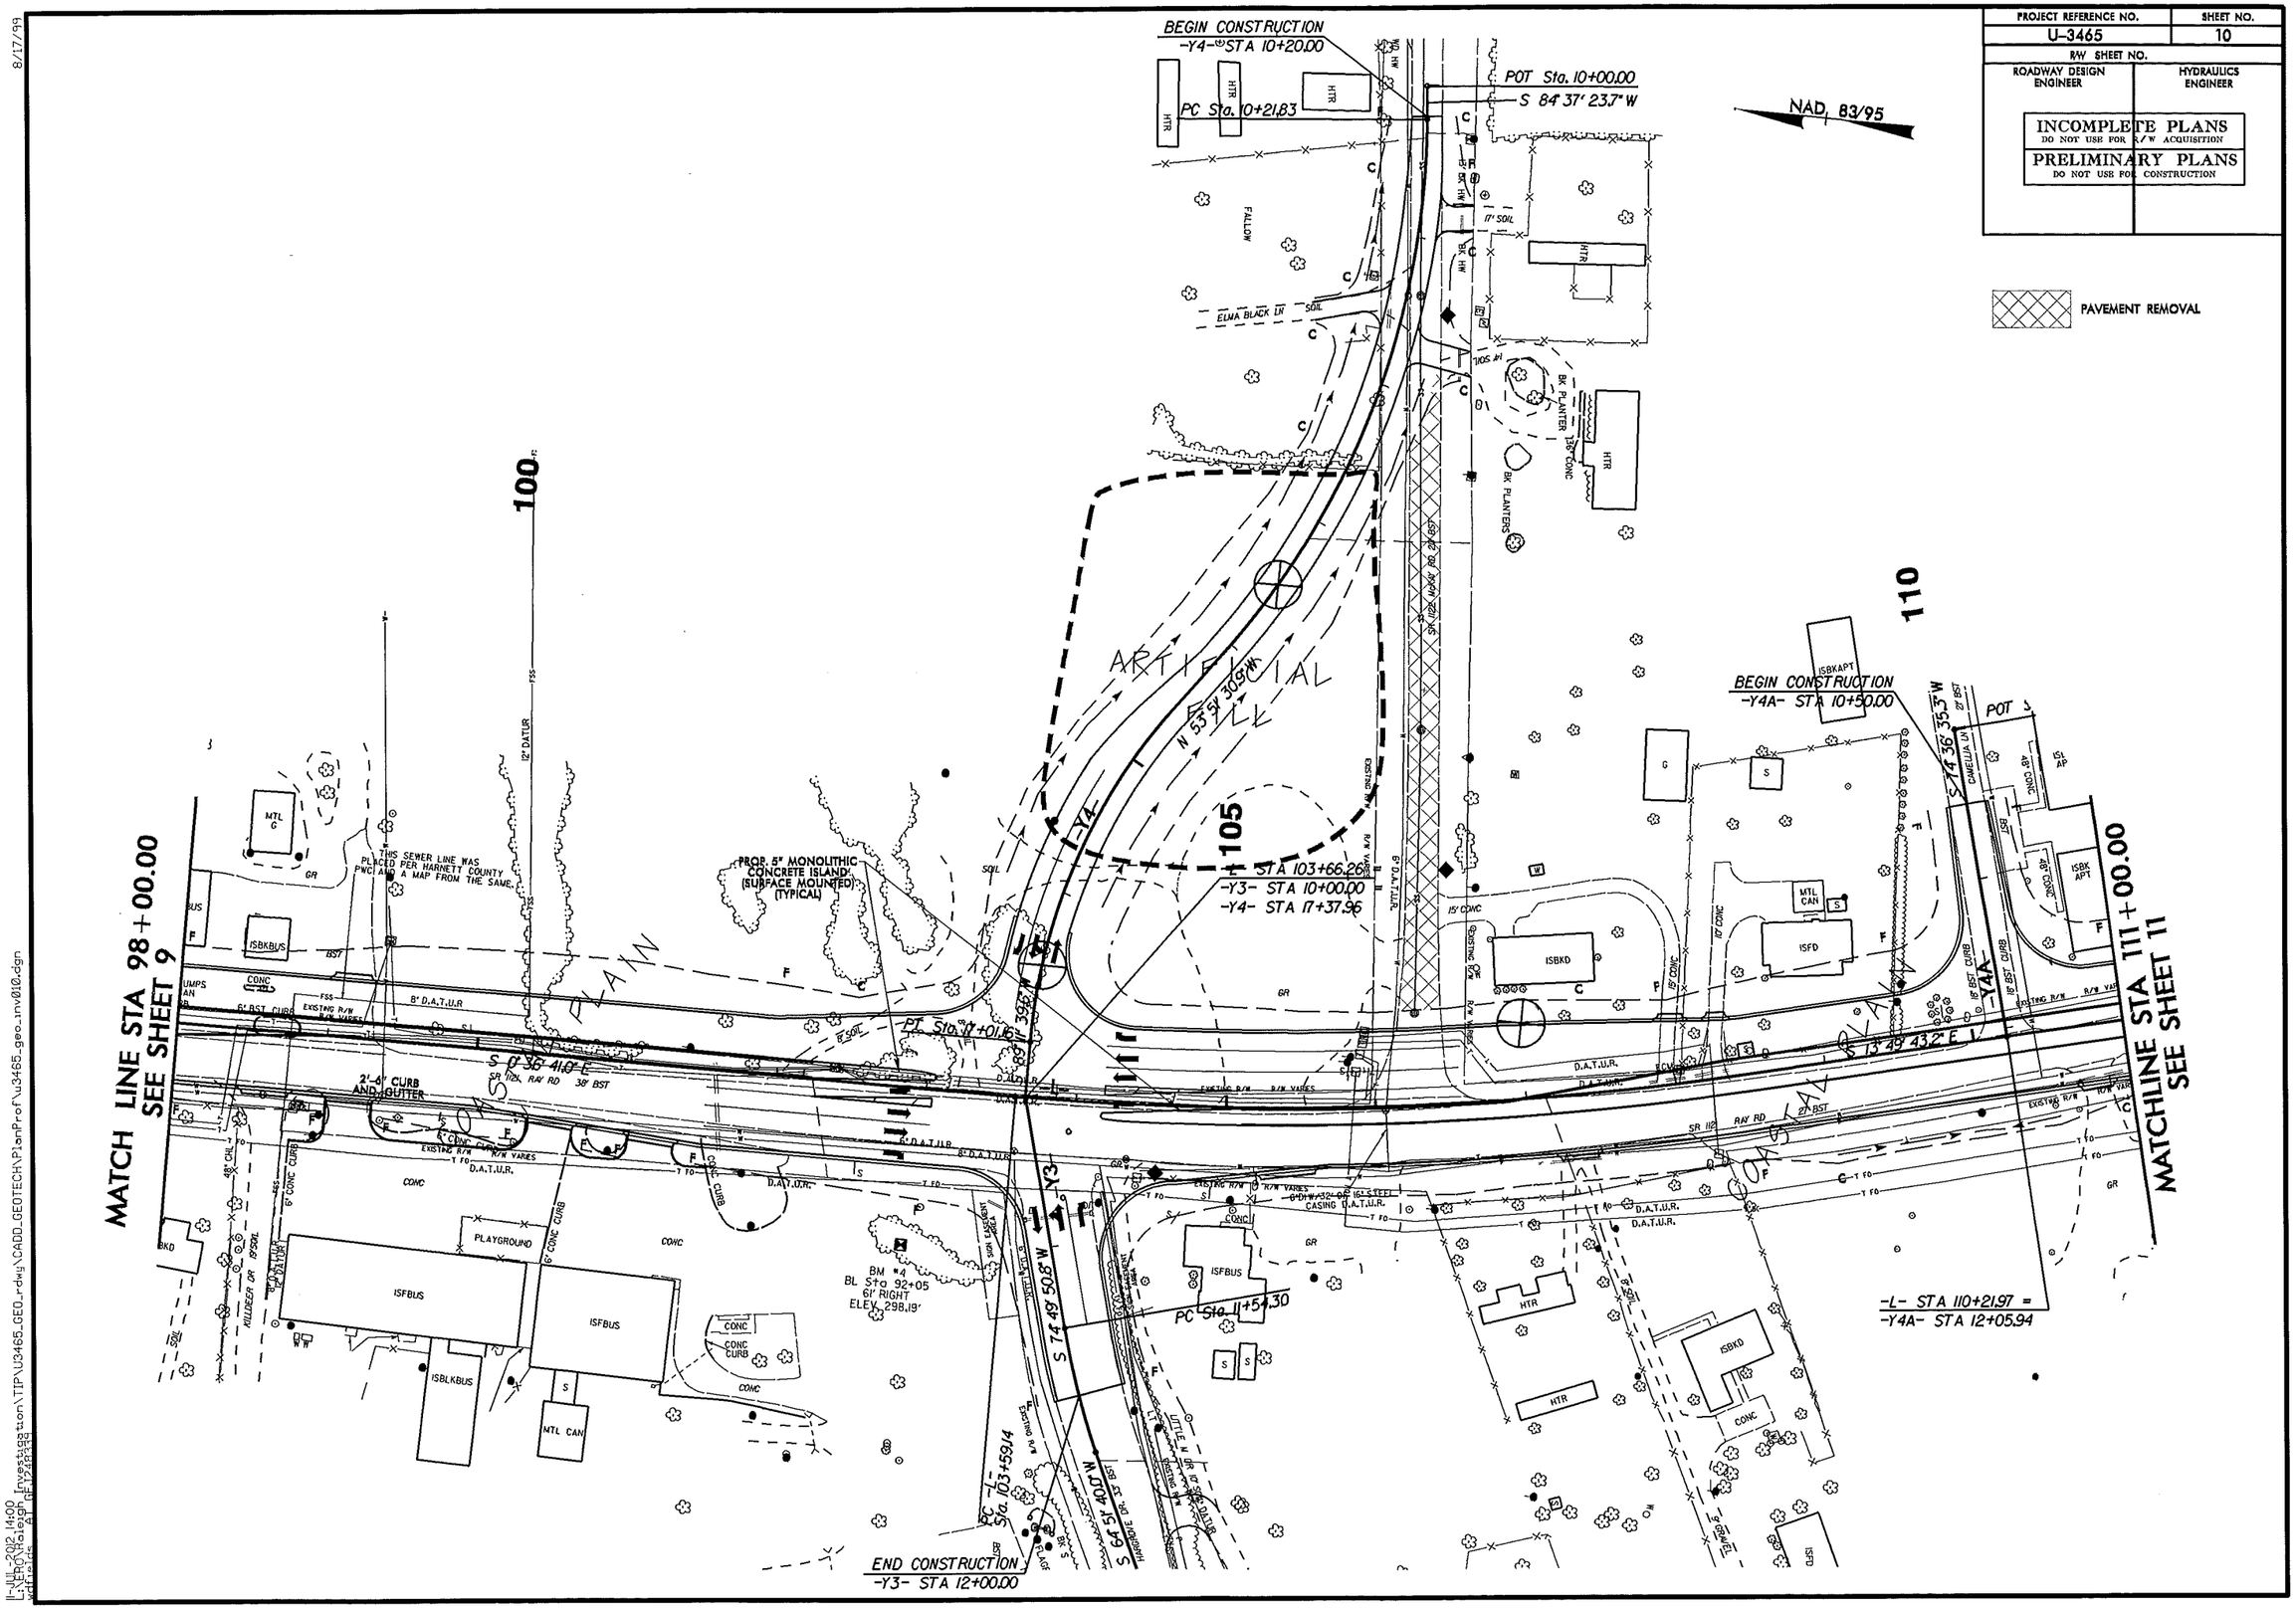

8/17/18

11-JUL-2012 14:00
I:\ERO\Valley
Workflow: ATP GEOTECH