5/28/99

PROJECT REFERENCE NO.	SHEET NO.
U-3465	30
ROADWAY DESIGN ENGINEER	HYDRAULICS ENGINEER

INCOMPLETE PLANS
DO NOT USE FOR R/W ACQUISITION

PRELIMINARY PLANS
DO NOT USE FOR CONSTRUCTION

SOIL TEST RESULTS

SAMPLE NO.	OFFSET	STATION	DEPTH INTERVAL	AASHTO CLASS.	L.L.	P.I.	% BY WEIGHT C.SAND	F.SAND	SILT	CLAY	% PASSING (SIEVES) 10	40	200	% MOISTURE	% ORGANIC
S-43	30' RT	16+50	1.0-2.0	A-2-4(0)	17	NP	56.0	33.1	2.7	8.1	100	74	14	-	-
S-44	30' RT	16+50	6.0-7.0	A-2-6(0)	33	15	57.1	20.7	1.9	20.3	98	62	24	-	-

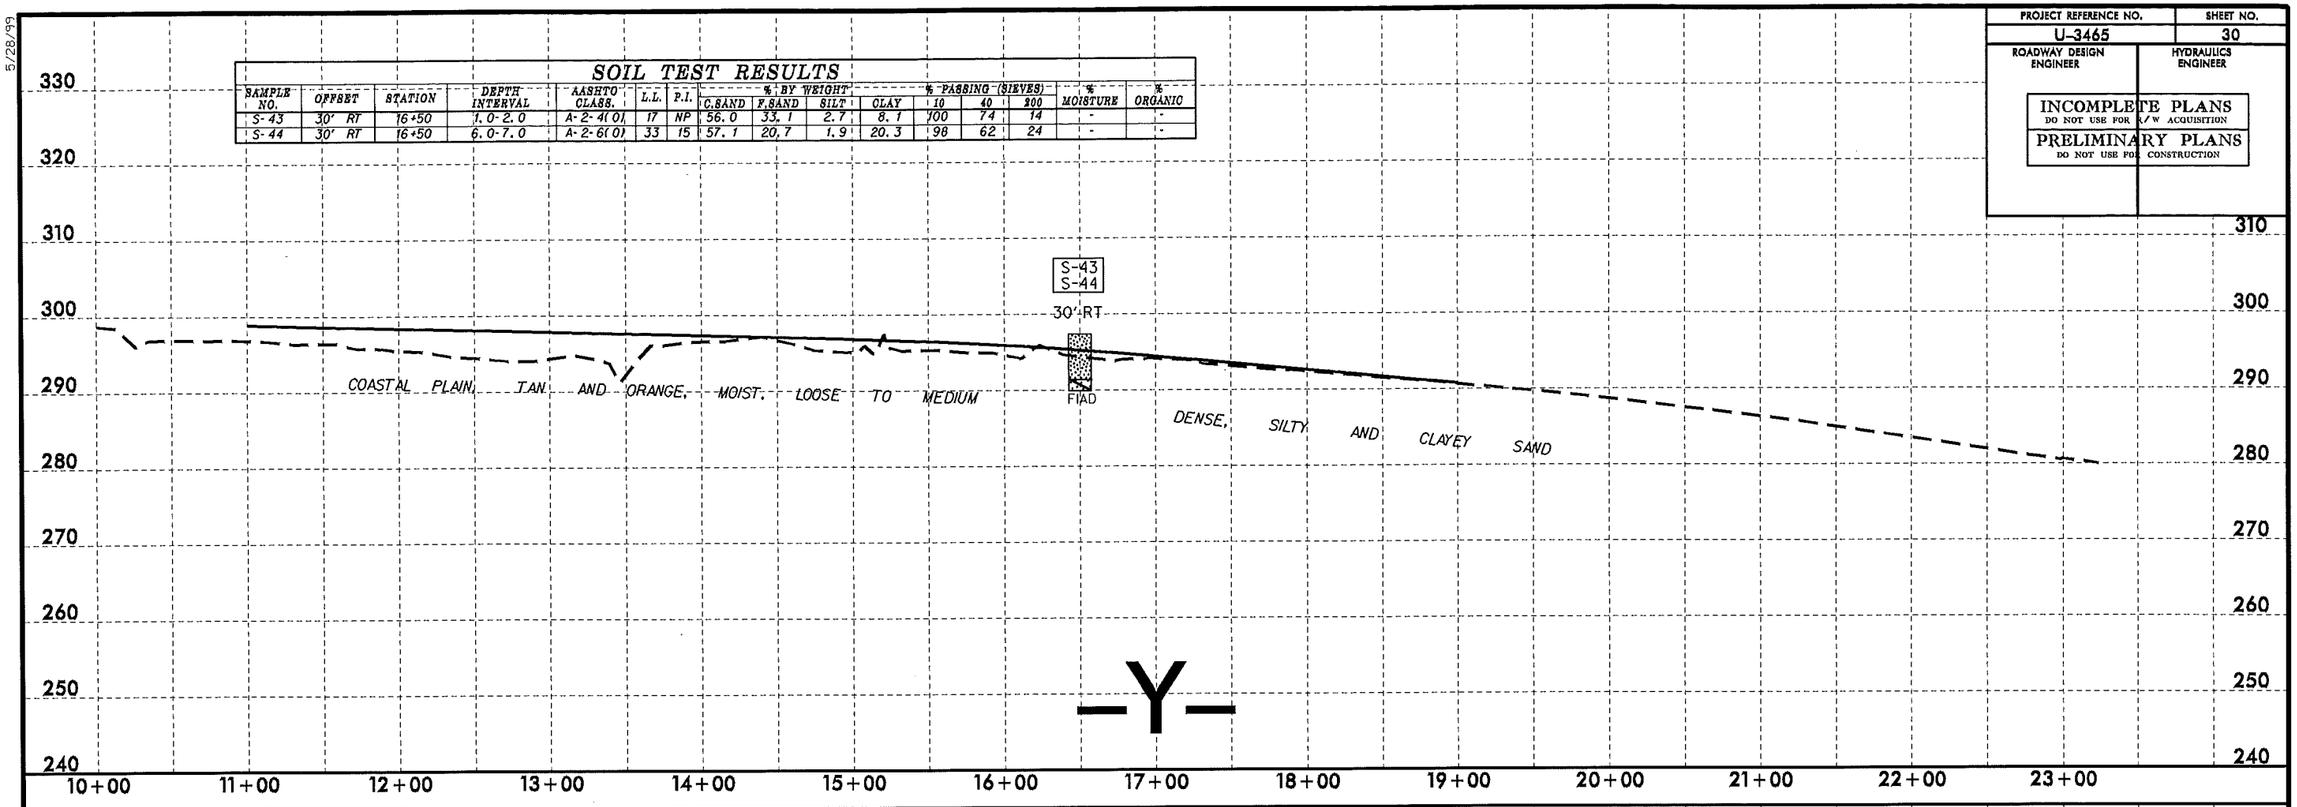

SOIL TEST RESULTS

SAMPLE NO.	OFFSET	STATION	DEPTH INTERVAL	AASHTO CLASS.	L.L.	P.I.	% BY WEIGHT C.SAND	F.SAND	SILT	CLAY	% PASSING (SIEVES) 10	40	200	% MOISTURE	% ORGANIC
S-8	70' LT	12+42	3.5-4.5	A-6(2)	37	15	42.1	17.9	11.9	28.1	98	73	40	-	-

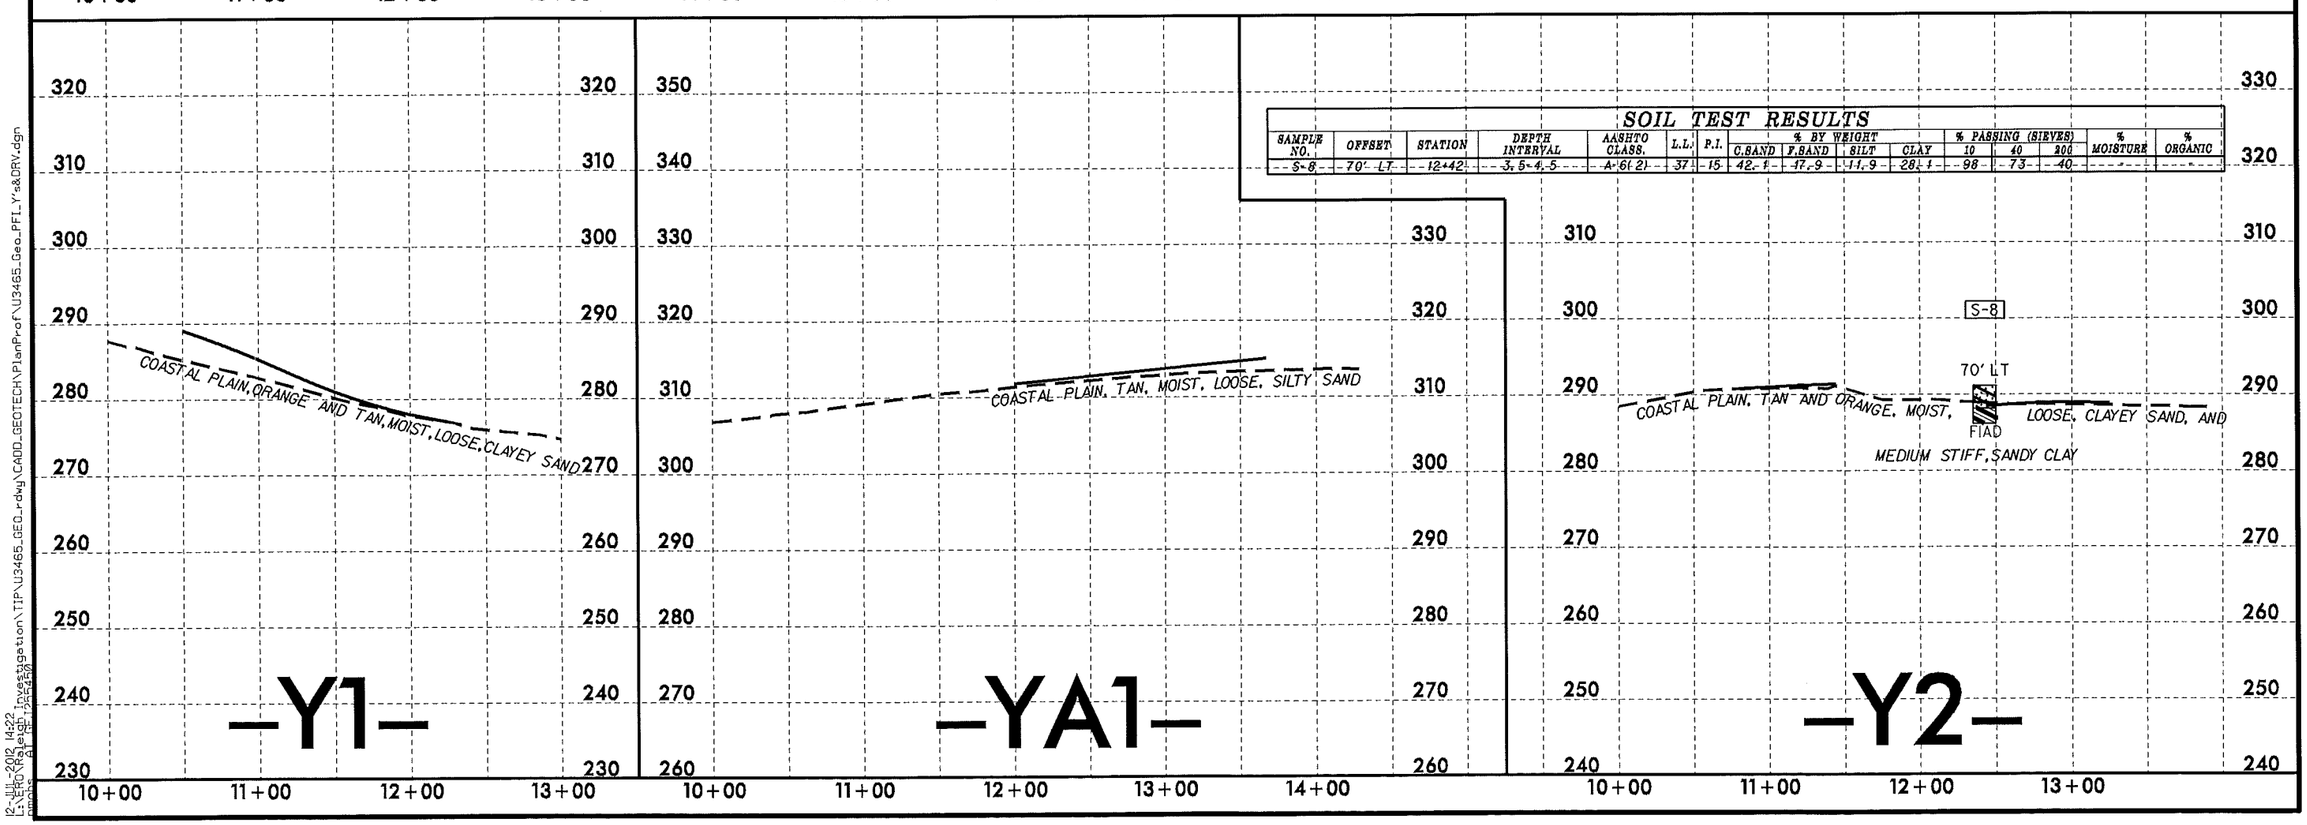

12-JUL-2012 14:22
L:\HOCRALeigh Investigation\TIP\U3465_GEO_rdwy\CADD_GEOTECH\PlanProf\U3465_Geo_PFL_Y*&DRY.dgn