MATCH LINE –L– STA 150+00.00
SEE SHEET 13

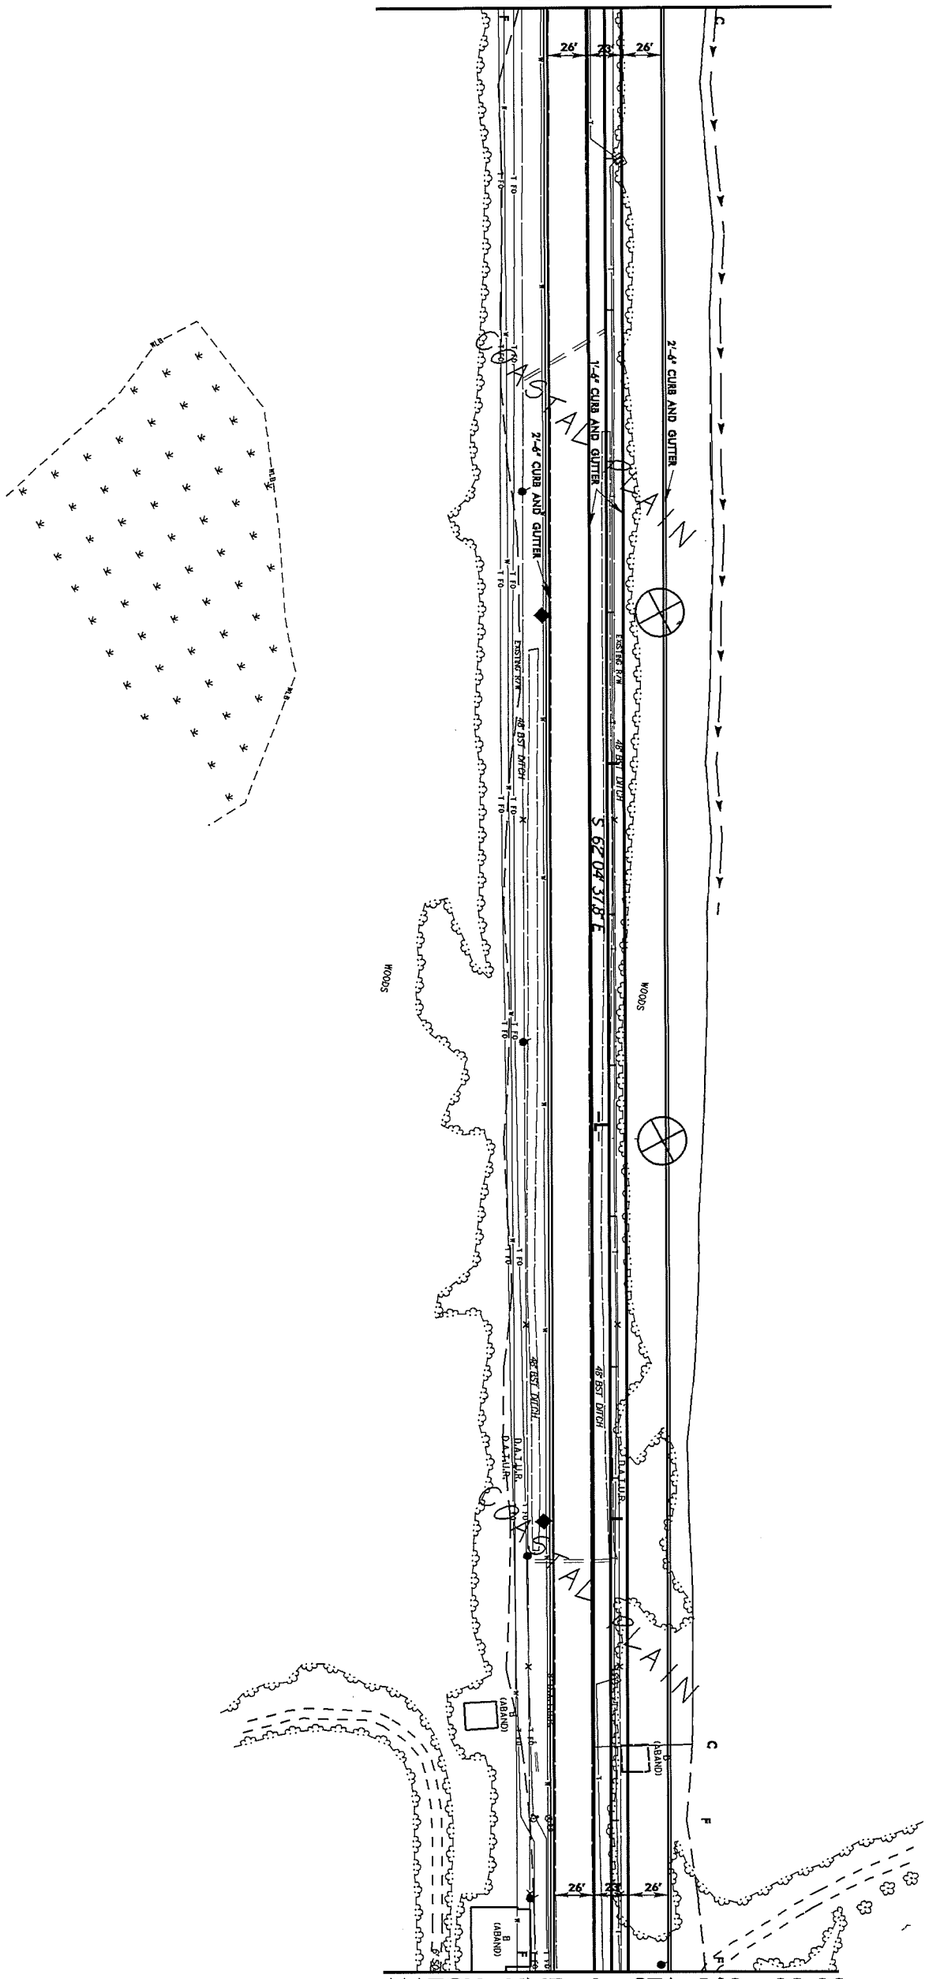

MATCH LINE –L– STA 163+00.00
SEE SHEET 15

INCOMPLETE PLANS
DO NOT USE FOR R/W ACQUISITION
PRELIMINARY PLANS
DO NOT USE FOR CONSTRUCTION

ROADWAY DESIGN ENGINEER
HYDRAULICS ENGINEER

PROJECT REFERENCE NO.	SHEET NO.
U-3465	14
R/W SHEET NO.	