MATCH LINE -L- STA 163+00.00
SEE SHEET 14

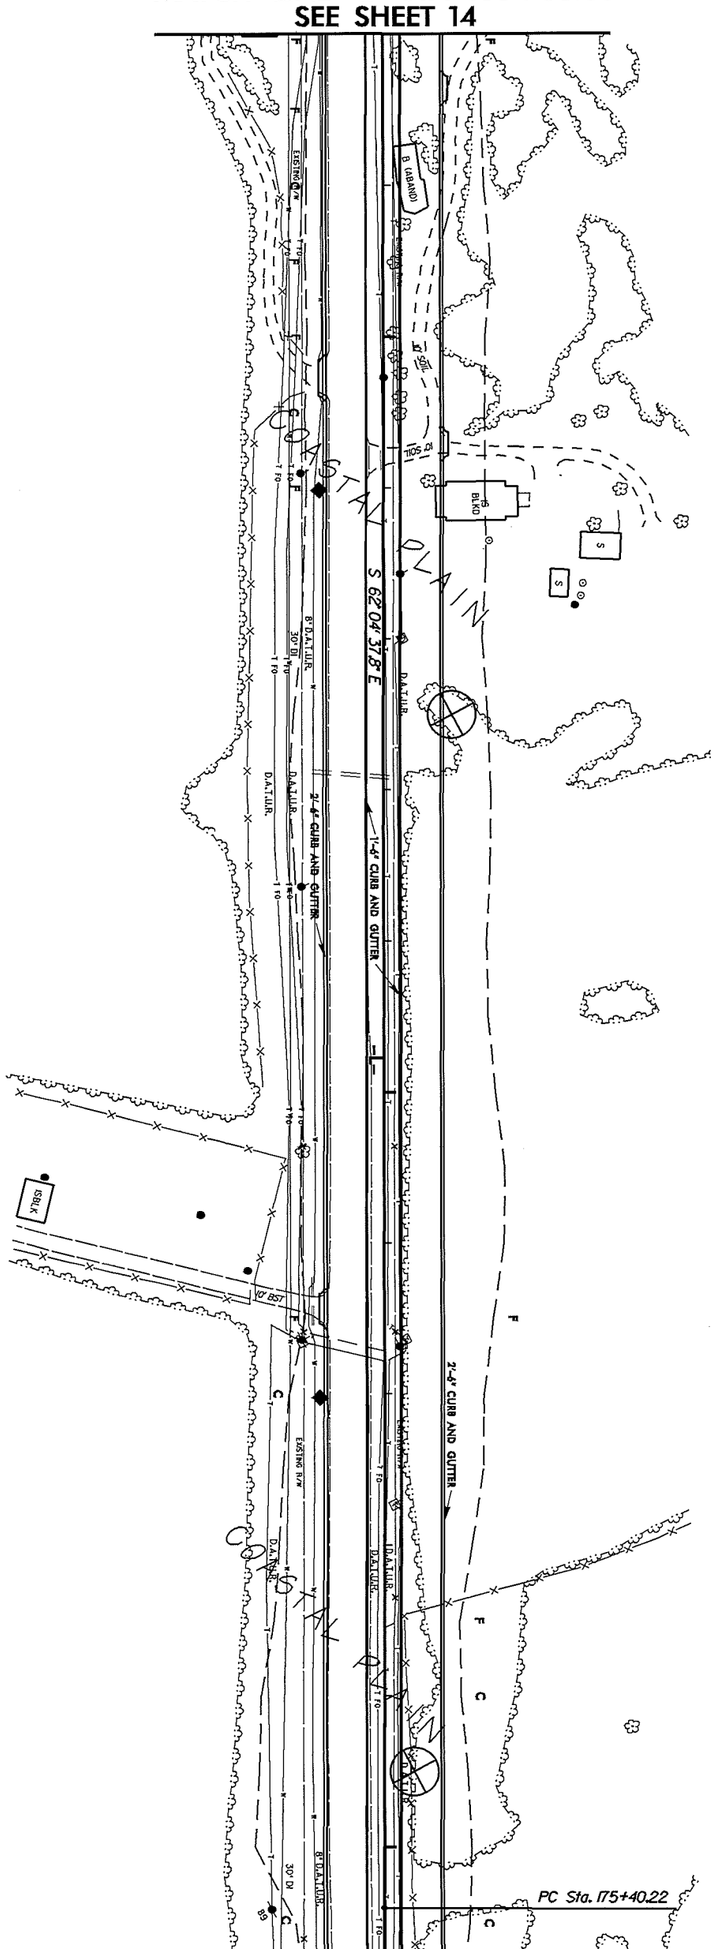

MATCH LINE -L- STA 176+00.00
SEE SHEET 16

PROJECT REFERENCE NO.	U-3465
R/W SHEET NO.	
ROADWAY DESIGN ENGINEER	
HYDRAULICS ENGINEER	
SHEET NO.	15

INCOMPLETE PLANS
DO NOT USE FOR R/W ACQUISITION

PRELIMINARY PLANS
DO NOT USE FOR CONSTRUCTION