PROJECT REFERENCE NO.	SHEET NO.
U-3465	31
ROADWAY DESIGN ENGINEER	HYDRAULICS ENGINEER

INCOMPLETE PLANS
DO NOT USE FOR R/W ACQUISITION

PRELIMINARY PLANS
DO NOT USE FOR CONSTRUCTION

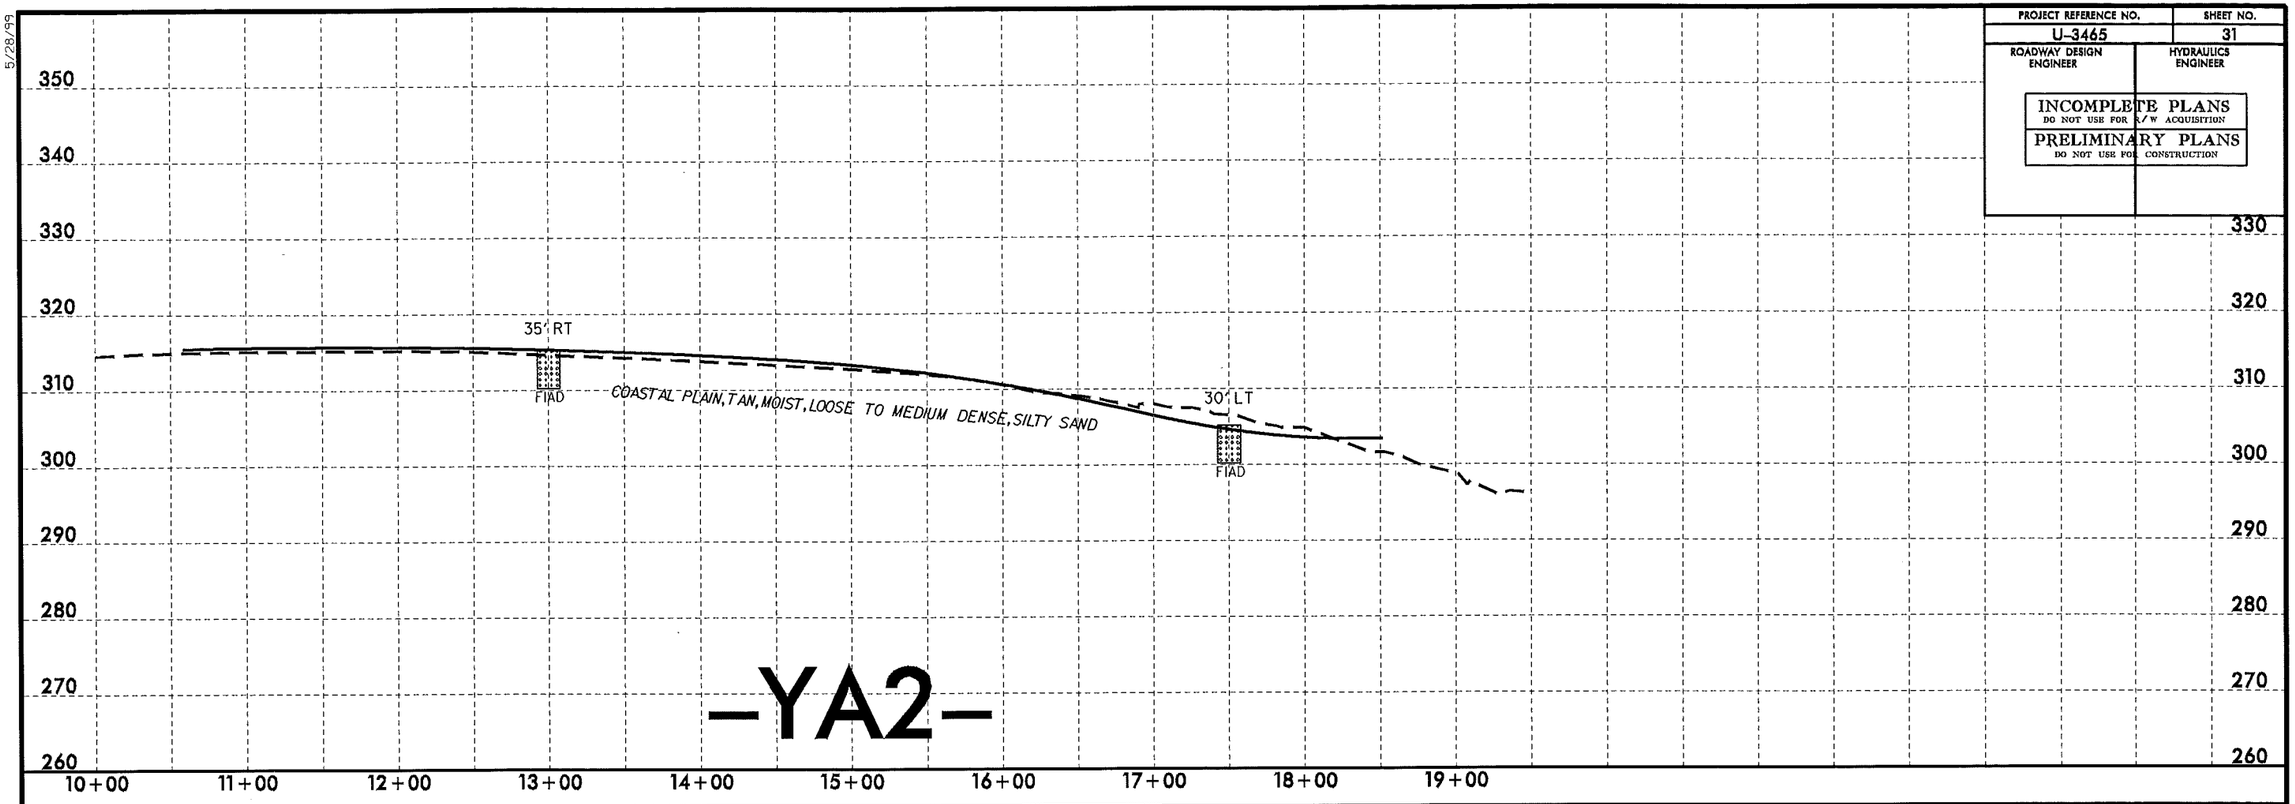

SOIL TEST RESULTS

SAMPLE NO.	OFFSET	STATION	DEPTH INTERVAL	AASHTO CLASS.	L.L.	P.I.	% BY WEIGHT C.SAND	F.SAND	SILT	CLAY	% PASSING (SIEVES) 10	40	200	% MOISTURE	% ORGANIC
S-45	CL	13+50	0.5-1.5	A-7-6(26)	56	36	15.4	13.4	12.3	58.9	97	89	73	-	-
S-46	CL	13+50	2.5-3.5	A-2-6(0)	25	12	44.7	26.0	7.0	22.3	88	64	29	-	-
S-47	CL	13+50	3.5-4.0	A-2-6(0)	26	11	42.6	26.8	8.2	22.3	91	66	33	-	-
S-48	CL	13+50	5.0-6.0	A-2-4(0)	19	NP	65.2	16.9	7.8	10.2	99	58	20	-	-
S-49	CL	16+50	5.0-6.0	A-7-6(32)	58	33	7.5	15.6	20.0	56.9	100	95	87	-	-
S-50	CL	16+50	6.0-7.0	A-2-6(0)	35	17	72.3	8.1	1.3	18.3	97	42	21	-	-

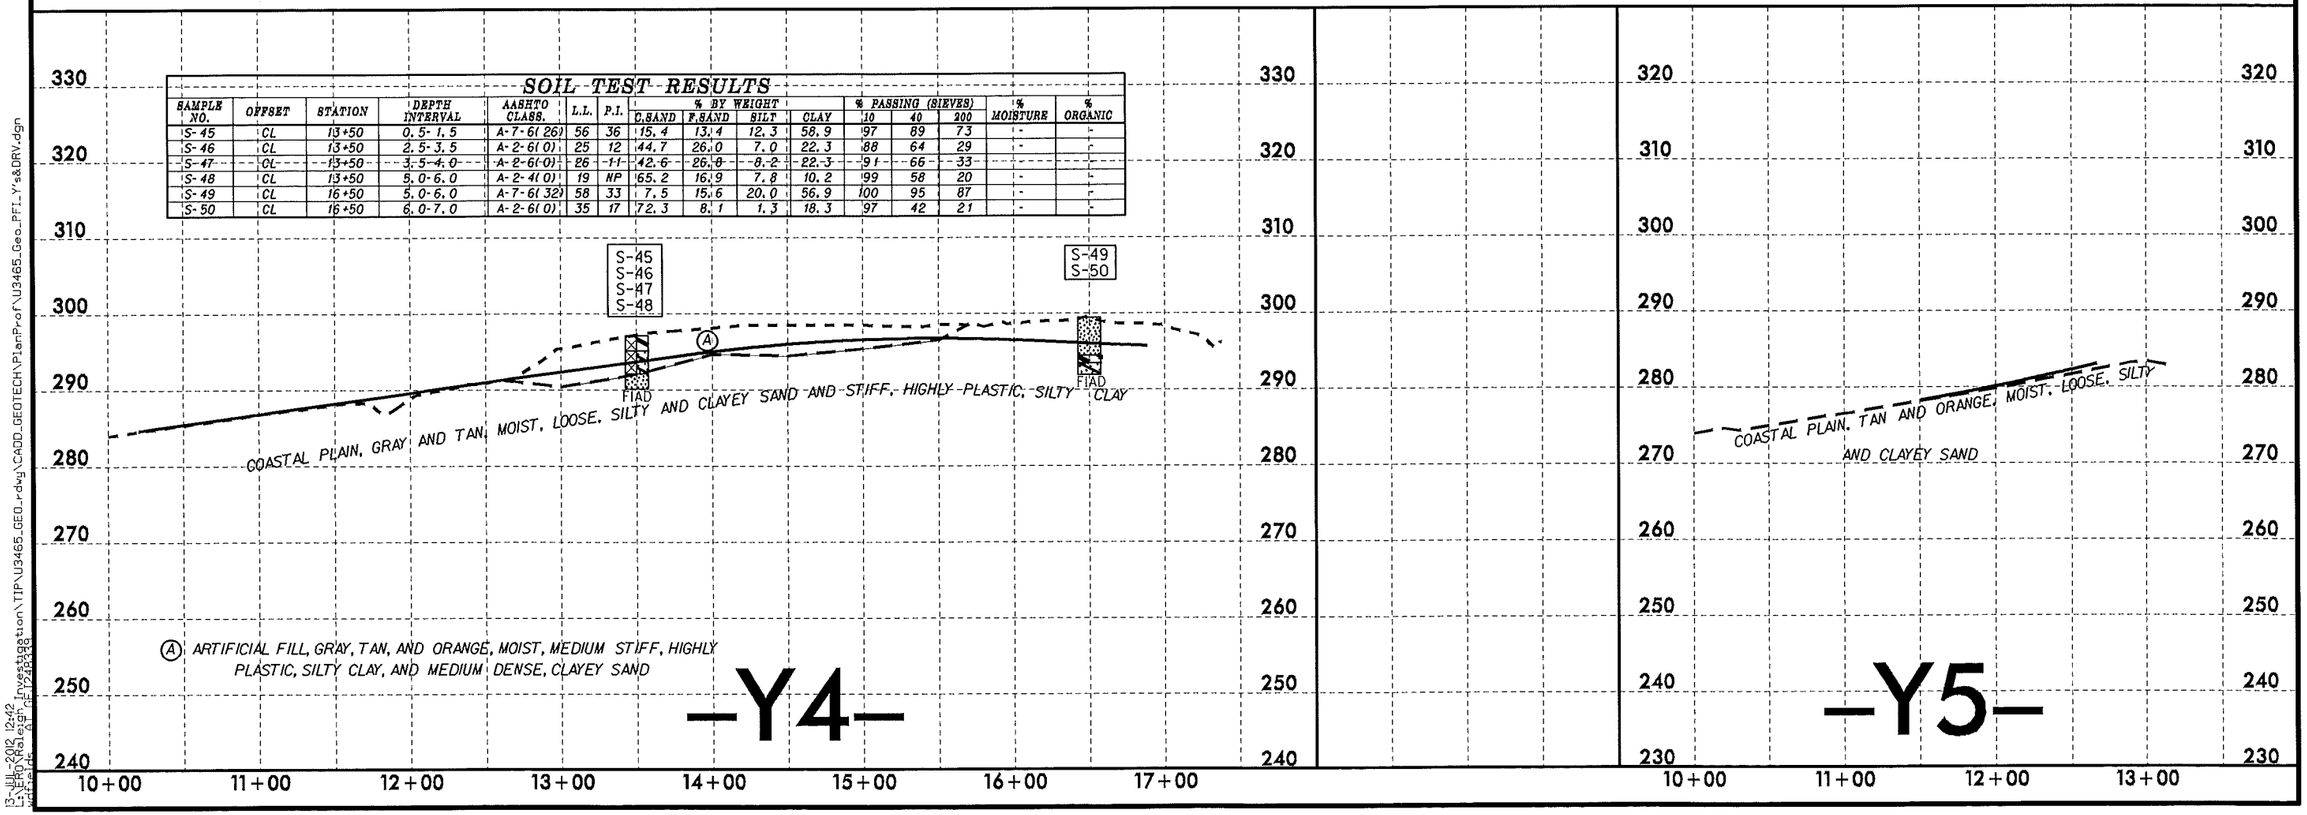

5/28/99

13-JUL-2012 12:42
S:\HYDRAULICS\Geotech Investigation\TIP\U3465_GEO_rdwy\CADD_GEOTECH\PlanProf\U3465_Geo_PFL_Y&DRV.dgn