PROJECT REFERENCE NO.	SHEET NO.
U-3465	27
ROADWAY DESIGN ENGINEER	HYDRAULICS ENGINEER

INCOMPLETE PLANS
DO NOT USE FOR R/W ACQUISITION

PRELIMINARY PLANS
DO NOT USE FOR CONSTRUCTION

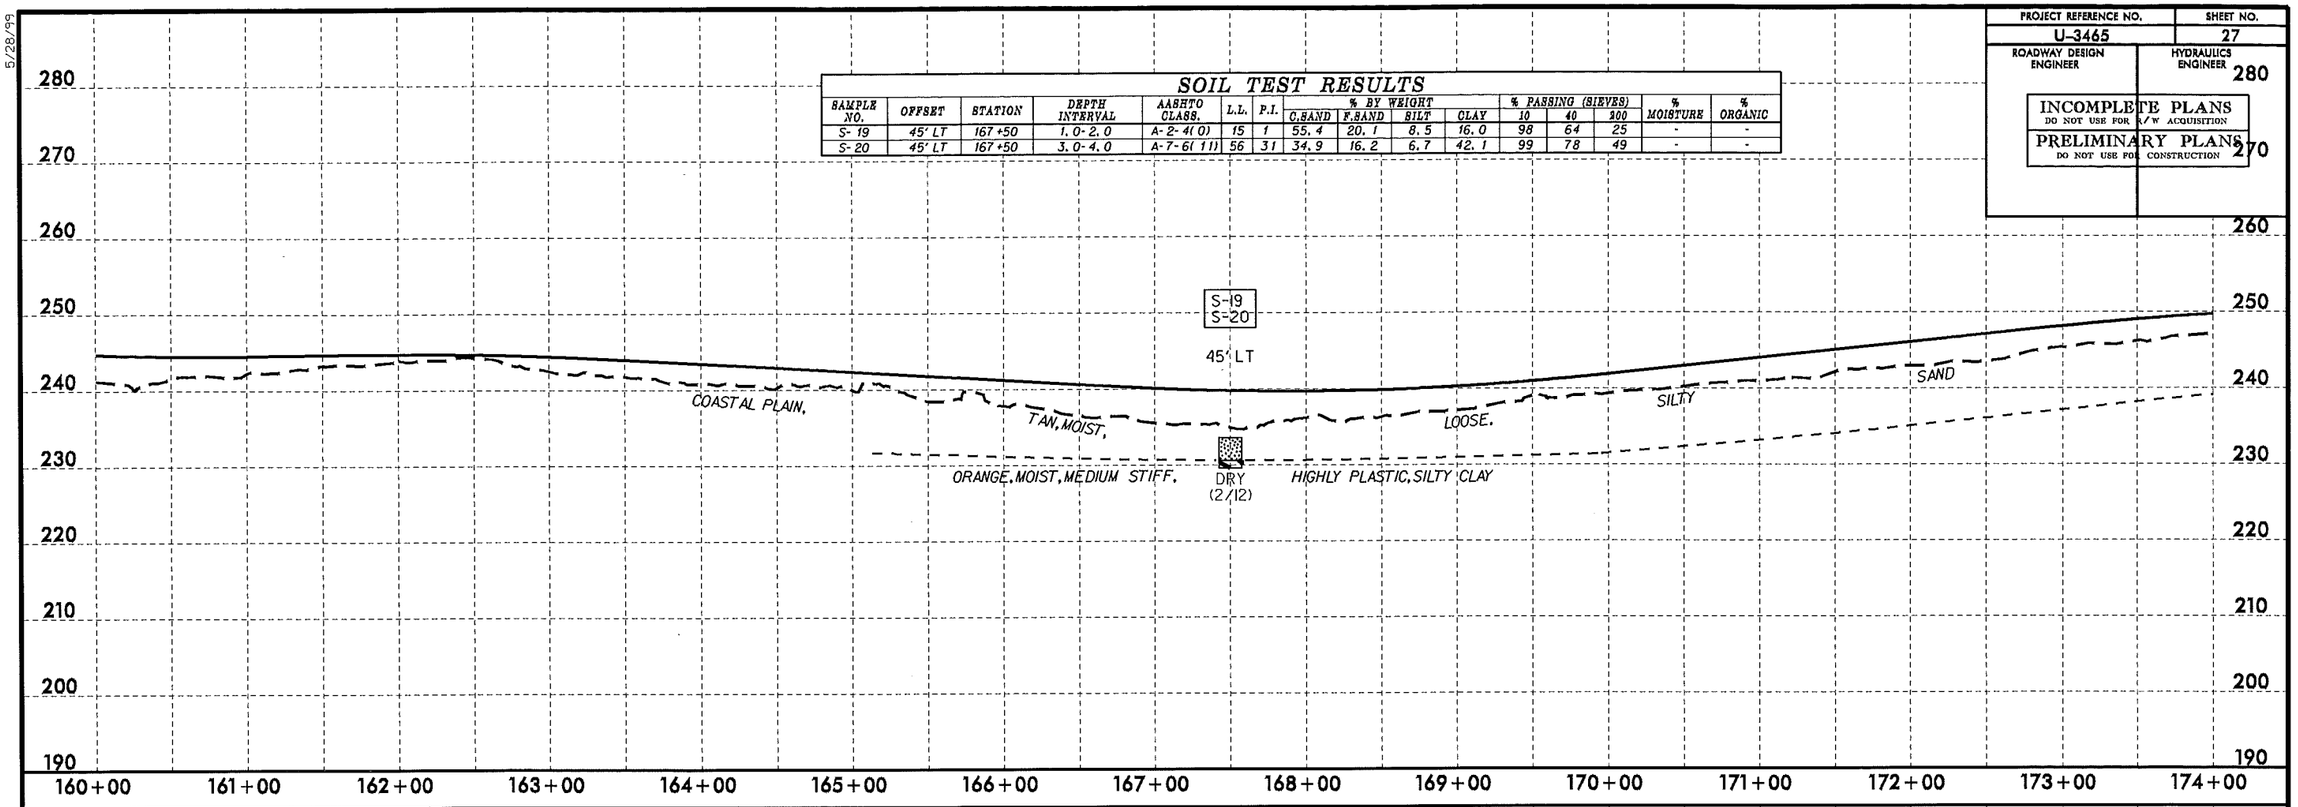

SOIL TEST RESULTS

SAMPLE NO.	OFFSET	STATION	DEPTH INTERVAL	AASHTO CLASS.	L.L.	P.I.	% BY WEIGHT C.SAND	F.SAND	SILT	CLAY	% PASSING (SIEVES) 10	40	200	% MOISTURE	% ORGANIC
S-19	45' LT	167+50	1.0-2.0	A-2-4(0)	15	1	55.4	20.1	8.5	16.0	98	64	25	-	-
S-20	45' LT	167+50	3.0-4.0	A-7-6(11)	56	31	34.9	16.2	6.7	42.1	99	78	49	-	-

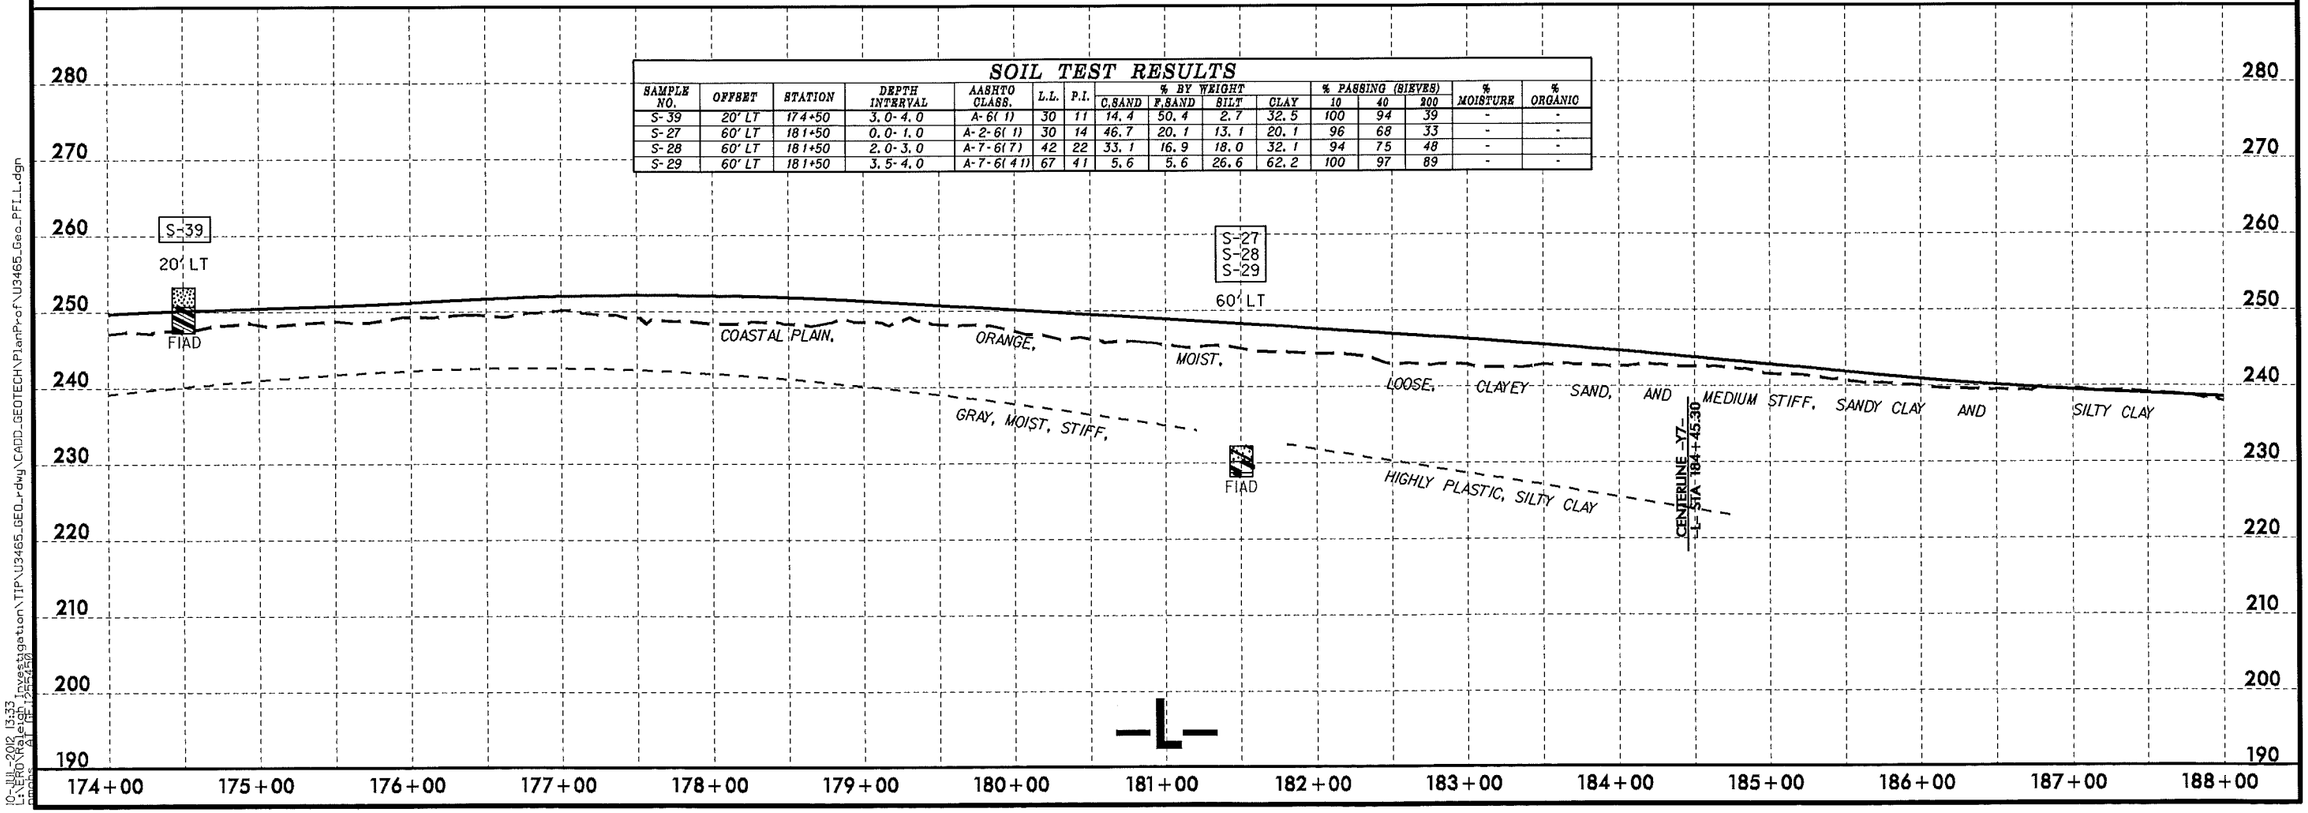

SOIL TEST RESULTS

SAMPLE NO.	OFFSET	STATION	DEPTH INTERVAL	AASHTO CLASS.	L.L.	P.I.	% BY WEIGHT C.SAND	F.SAND	SILT	CLAY	% PASSING (SIEVES) 10	40	200	% MOISTURE	% ORGANIC
S-39	20' LT	174+50	3.0-4.0	A-6(1)	30	11	14.4	50.4	2.7	32.5	100	94	39	-	-
S-27	60' LT	181+50	0.0-1.0	A-2-6(1)	30	14	46.7	20.1	13.1	20.1	96	68	33	-	-
S-28	60' LT	181+50	2.0-3.0	A-7-6(7)	42	22	33.1	16.9	18.0	32.1	94	75	48	-	-
S-29	60' LT	181+50	3.5-4.0	A-7-6(41)	67	41	5.6	5.6	26.6	62.2	100	97	89	-	-

5/28/99

10-JUL-2012 13:33
L:\GEOTRA\Raleigh Investigation\TIP\U3465_GEO_rdwy\CADD_GEOTECH\PlanProf\U3465_Geo_PFL.L.dgn
pmcics A1 (8.25x11.50)