PROJECT REFERENCE NO.	SHEET NO.
U-3465	28
ROADWAY DESIGN ENGINEER	HYDRAULICS ENGINEER

INCOMPLETE PLANS
DO NOT USE FOR R/W ACQUISITION

PRELIMINARY PLANS
DO NOT USE FOR CONSTRUCTION

5/28/99

SOIL TEST RESULTS

SAMPLE NO.	OFFSET	STATION	DEPTH INTERVAL	AASHTO CLASS.	L.L.	P.I.	% BY WEIGHT C.SAND	F.SAND	SILT	CLAY	% PASSING (SIEVES) 10	40	200	% MOISTURE	% ORGANIC
S-40	40' LT	189+00	1.0-2.0	A-2-4(0)	26	6	49.7	28.4	3.6	18.3	100	77	24	-	-
S-41	40' LT	189+00	2.5-3.5	A-7-6(12)	44	22	5.5	38.0	7.8	48.7	100	97	63	-	-
S-42	40' LT	189+00	5.0-6.0	A-7-6(6)	42	23	28.2	28.8	2.3	40.6	98	81	44	-	-
S-26	30' LT	192+00	1.0-2.0	A-2-4(0)	24	7	73.6	10.8	3.5	12.0	83	35	13	-	-

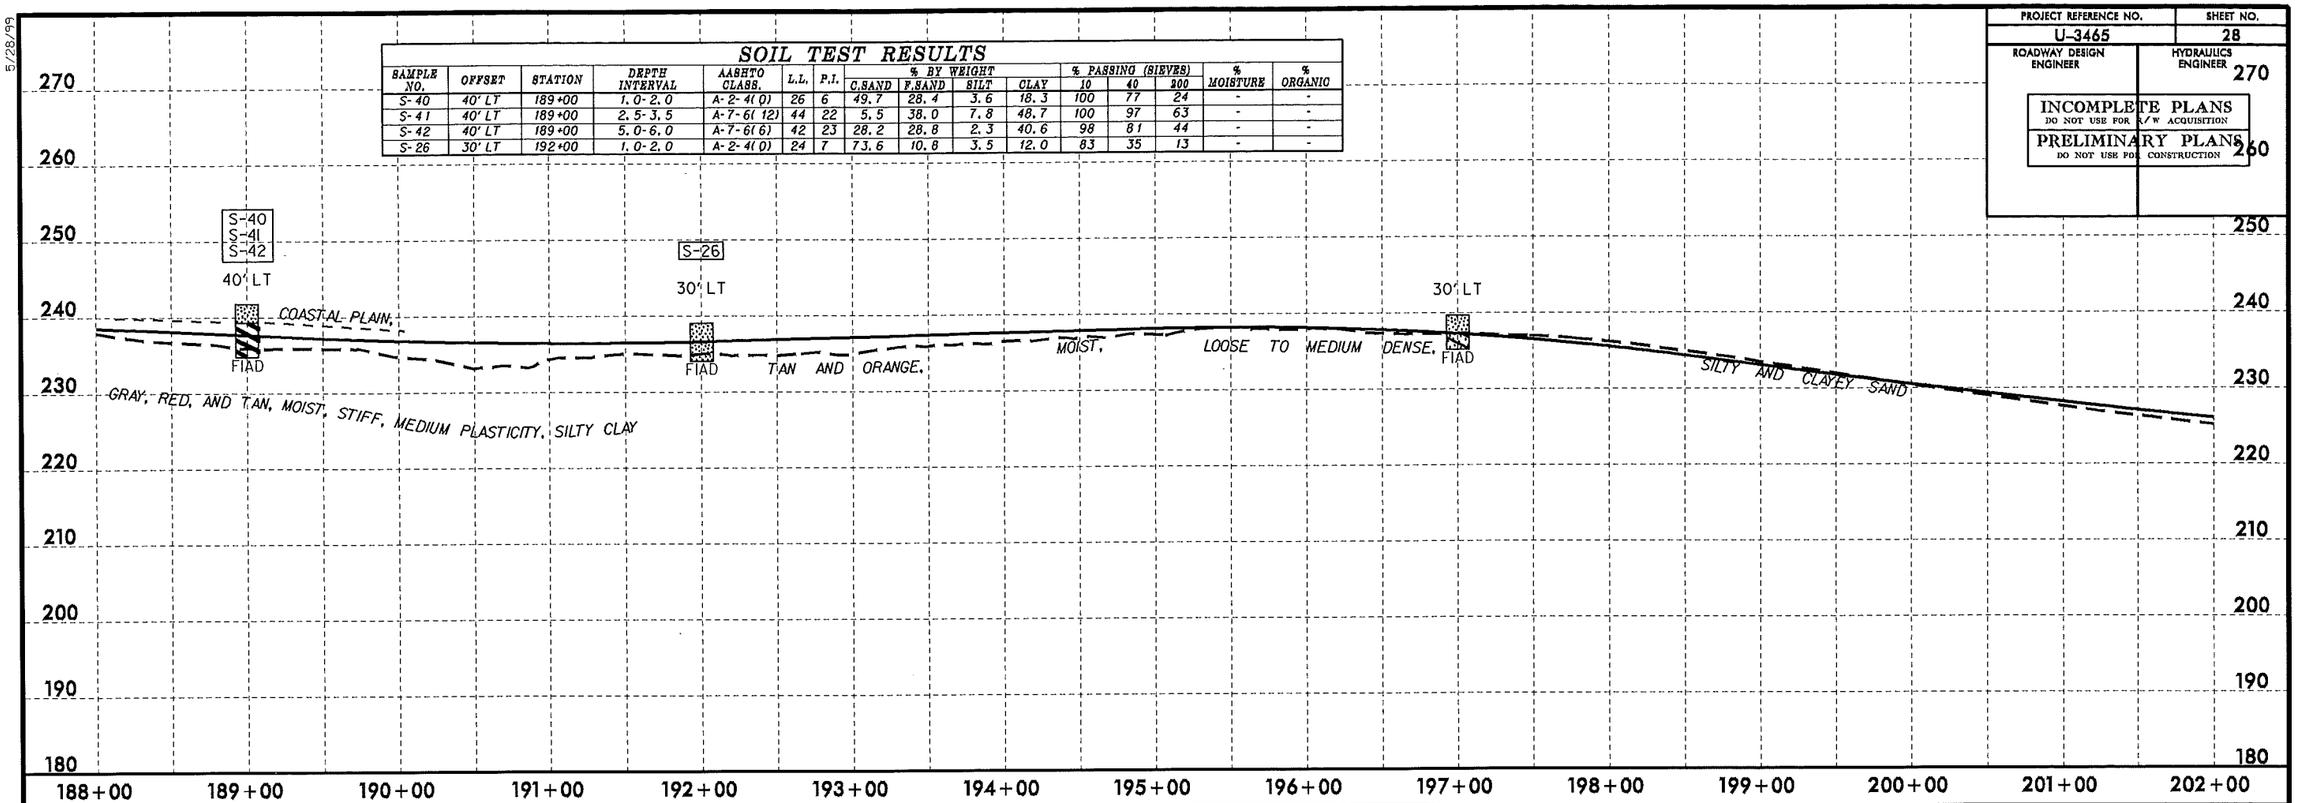

SOIL TEST RESULTS

SAMPLE NO.	OFFSET	STATION	DEPTH INTERVAL	AASHTO CLASS.	L.L.	P.I.	% BY WEIGHT C.SAND	F.SAND	SILT	CLAY	% PASSING (SIEVES) 10	40	200	% MOISTURE	% ORGANIC
S-24	40' RT	213+70	1.0-2.0	A-2-4(0)	13	NP	49.9	26.1	18.0	6.0	100	71	25	-	-
S-25	40' RT	213+70	2.5-3.5	A-2-6(0)	24	11	45.5	19.9	14.5	20.1	100	71	35	-	-

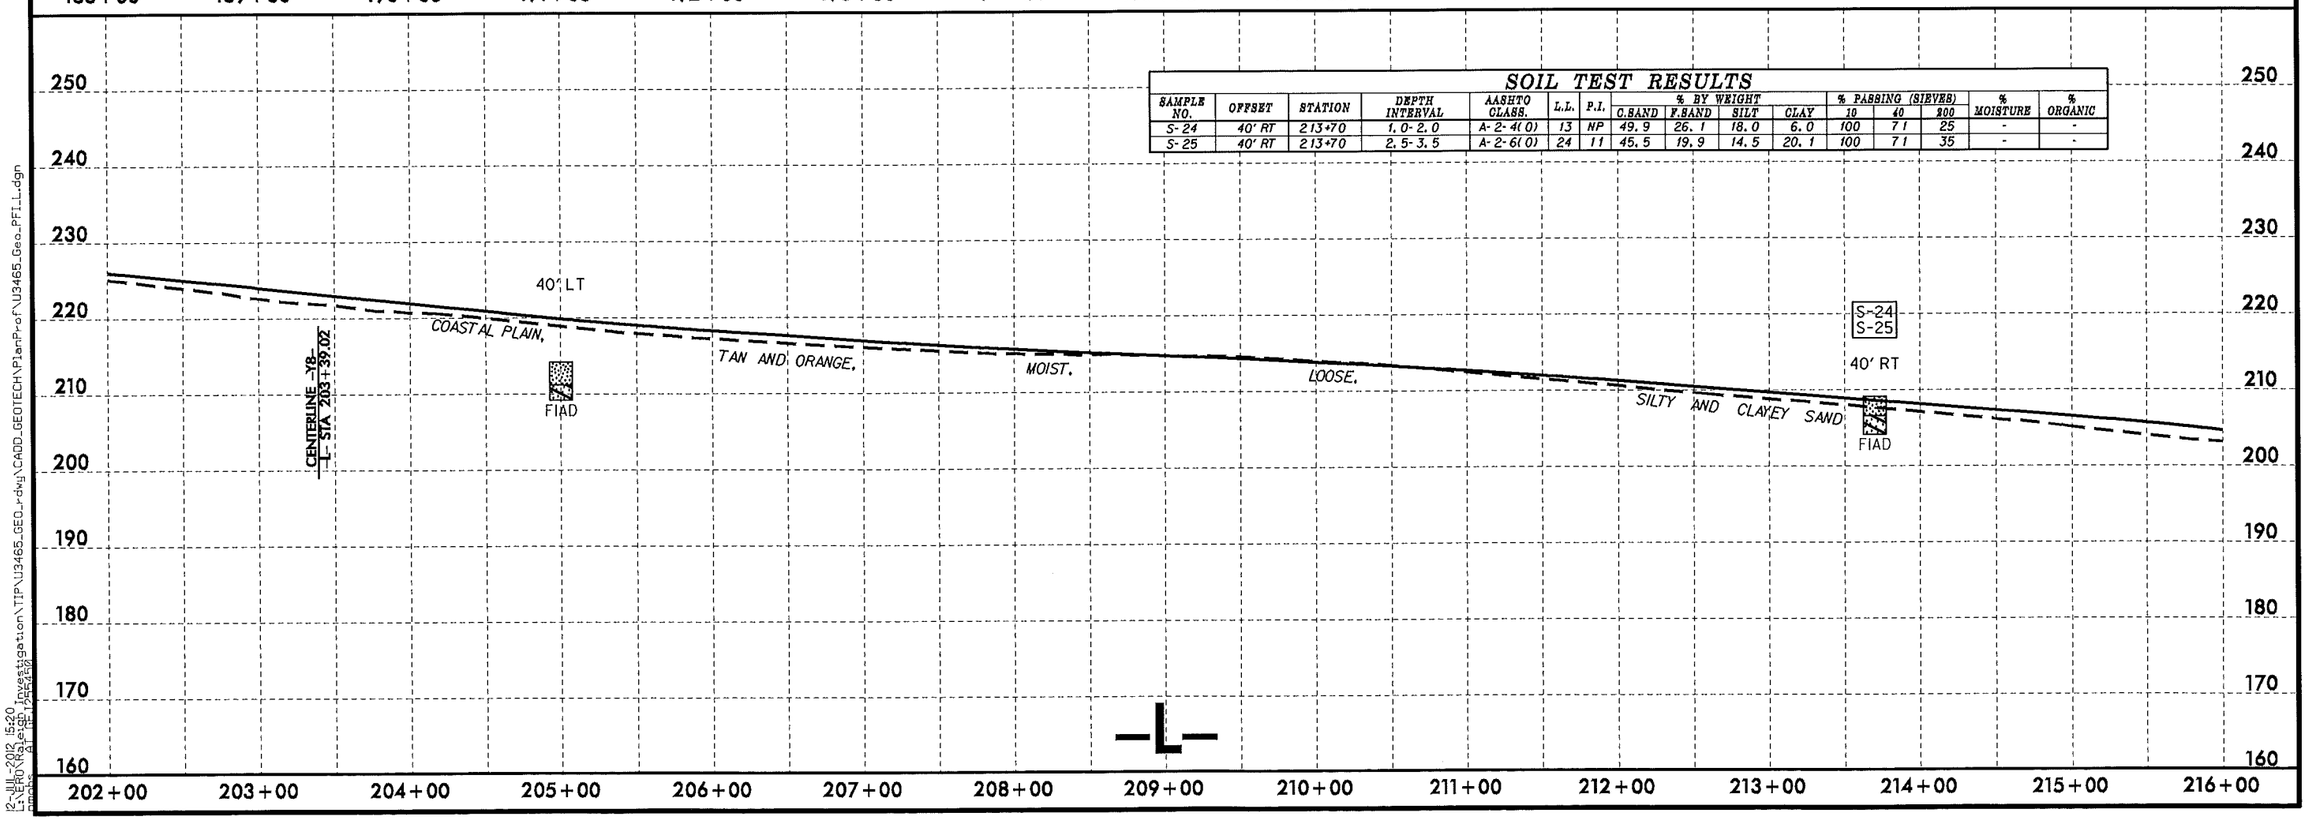

12-JUL-2012 15:20
L:\ENGRNAS.esd
pmoles AF 12564609
Investigation\TIP\U3465_GEO_r.dwg\CADD_GEOTECH\PlanProf\U3465_Geo_PFIL.dgn