PROJECT REFERENCE NO.	SHEET NO.
U-3465	21
R/W SHEET NO.	
ROADWAY DESIGN ENGINEER	HYDRAULICS ENGINEER

INCOMPLETE PLANS
DO NOT USE FOR R/W ACQUISITION

PRELIMINARY PLANS
DO NOT USE FOR CONSTRUCTION

NAD 83/95

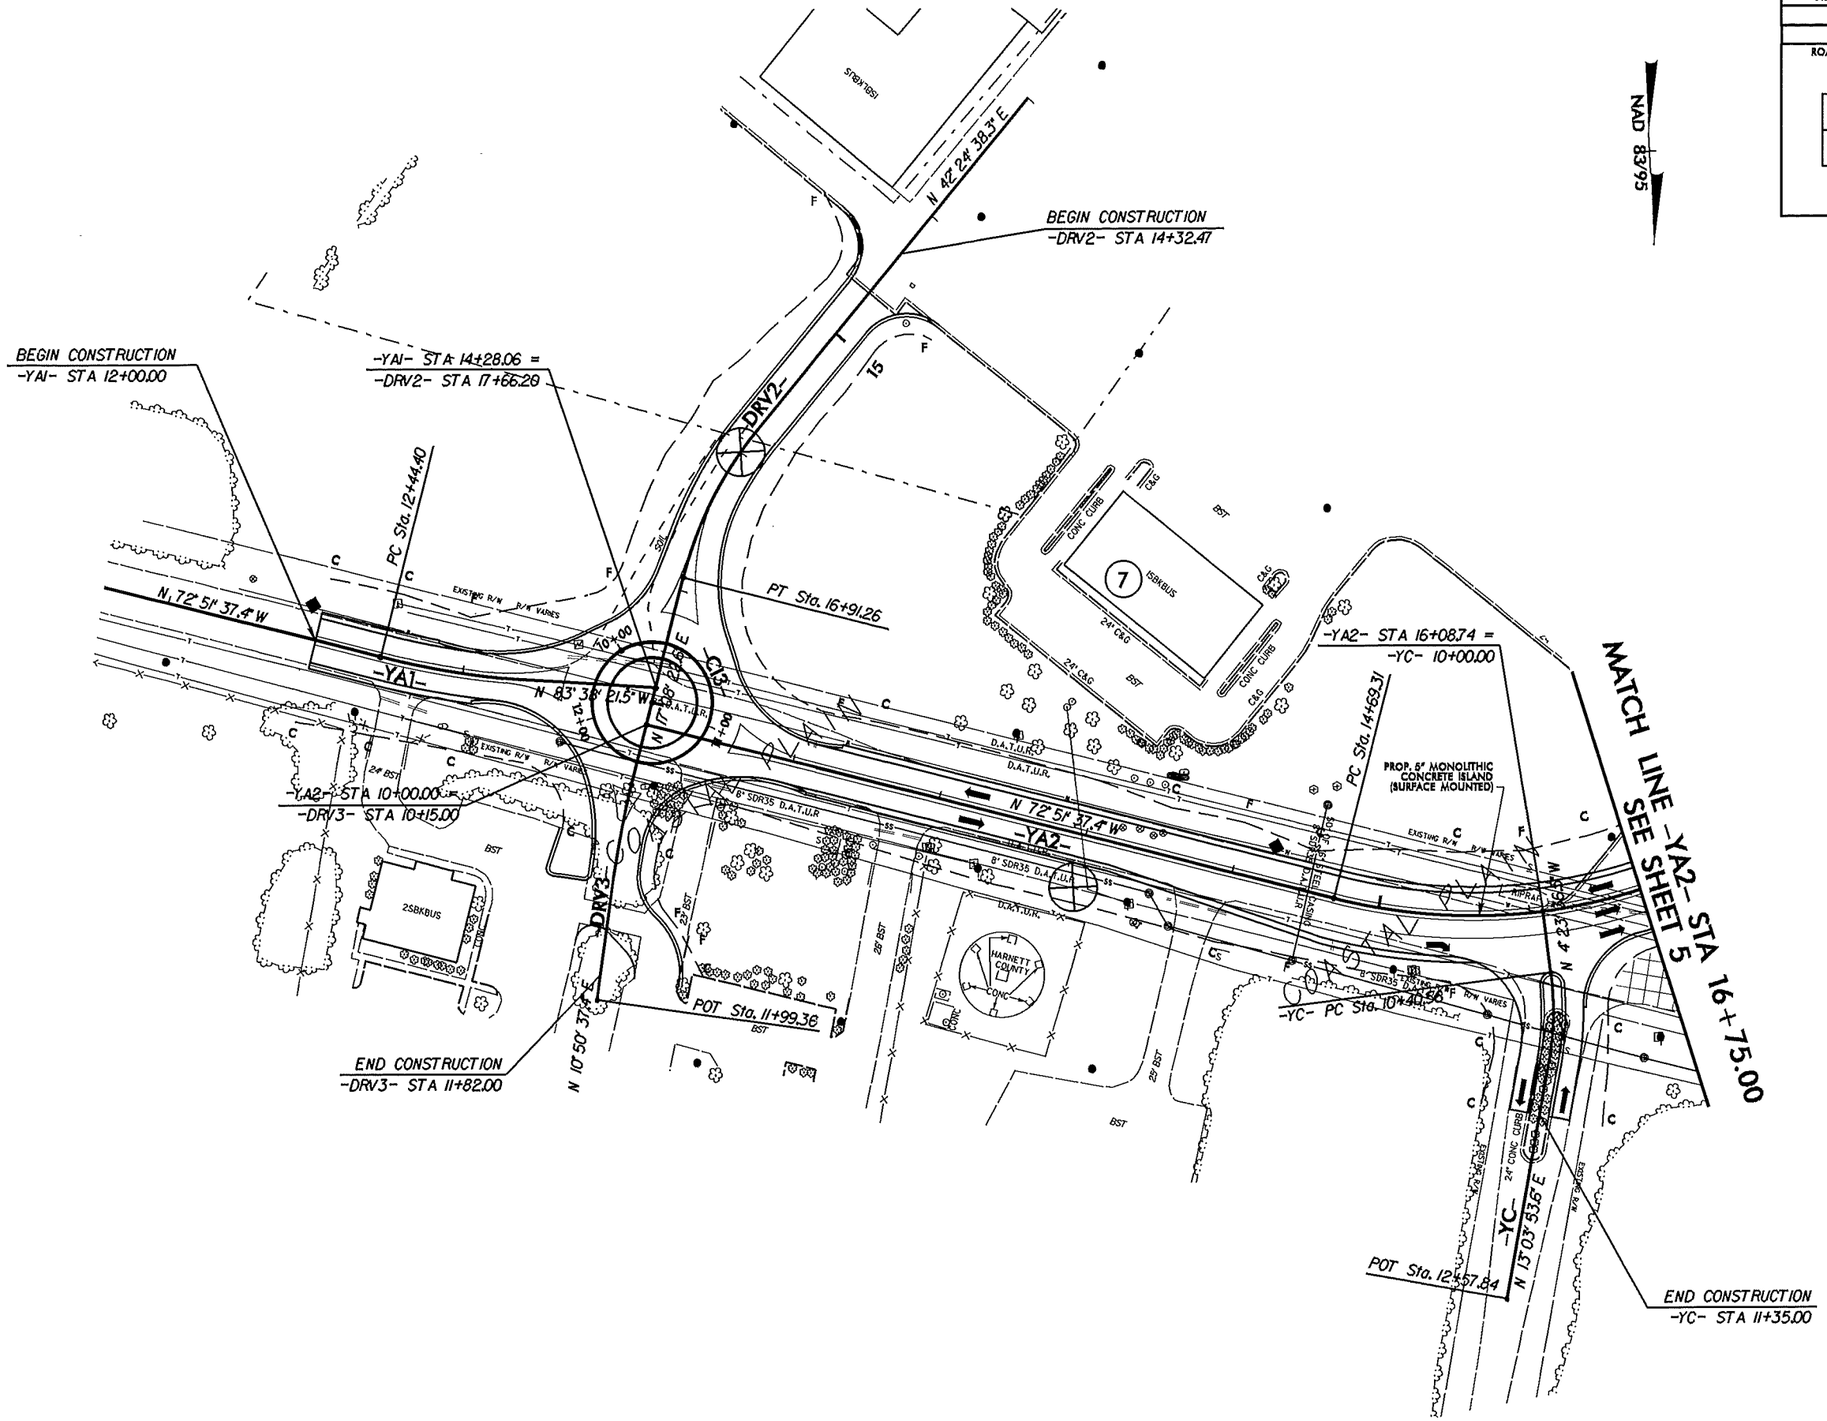

8/17/99

U-3465 2012 1401
L:\Geo\Raleigh Investigation\TIP\U3465_GEO_rdwy\CADD_GEOTECH\PlanProf\u3465_geo_inv021.dgn
mcfields 8/9 08:39