PROJECT REFERENCE NO.	SHEET NO.
U-3465	19
R/W SHEET NO.	
ROADWAY DESIGN ENGINEER	HYDRAULICS ENGINEER

INCOMPLETE PLANS
DO NOT USE FOR R/W ACQUISITION
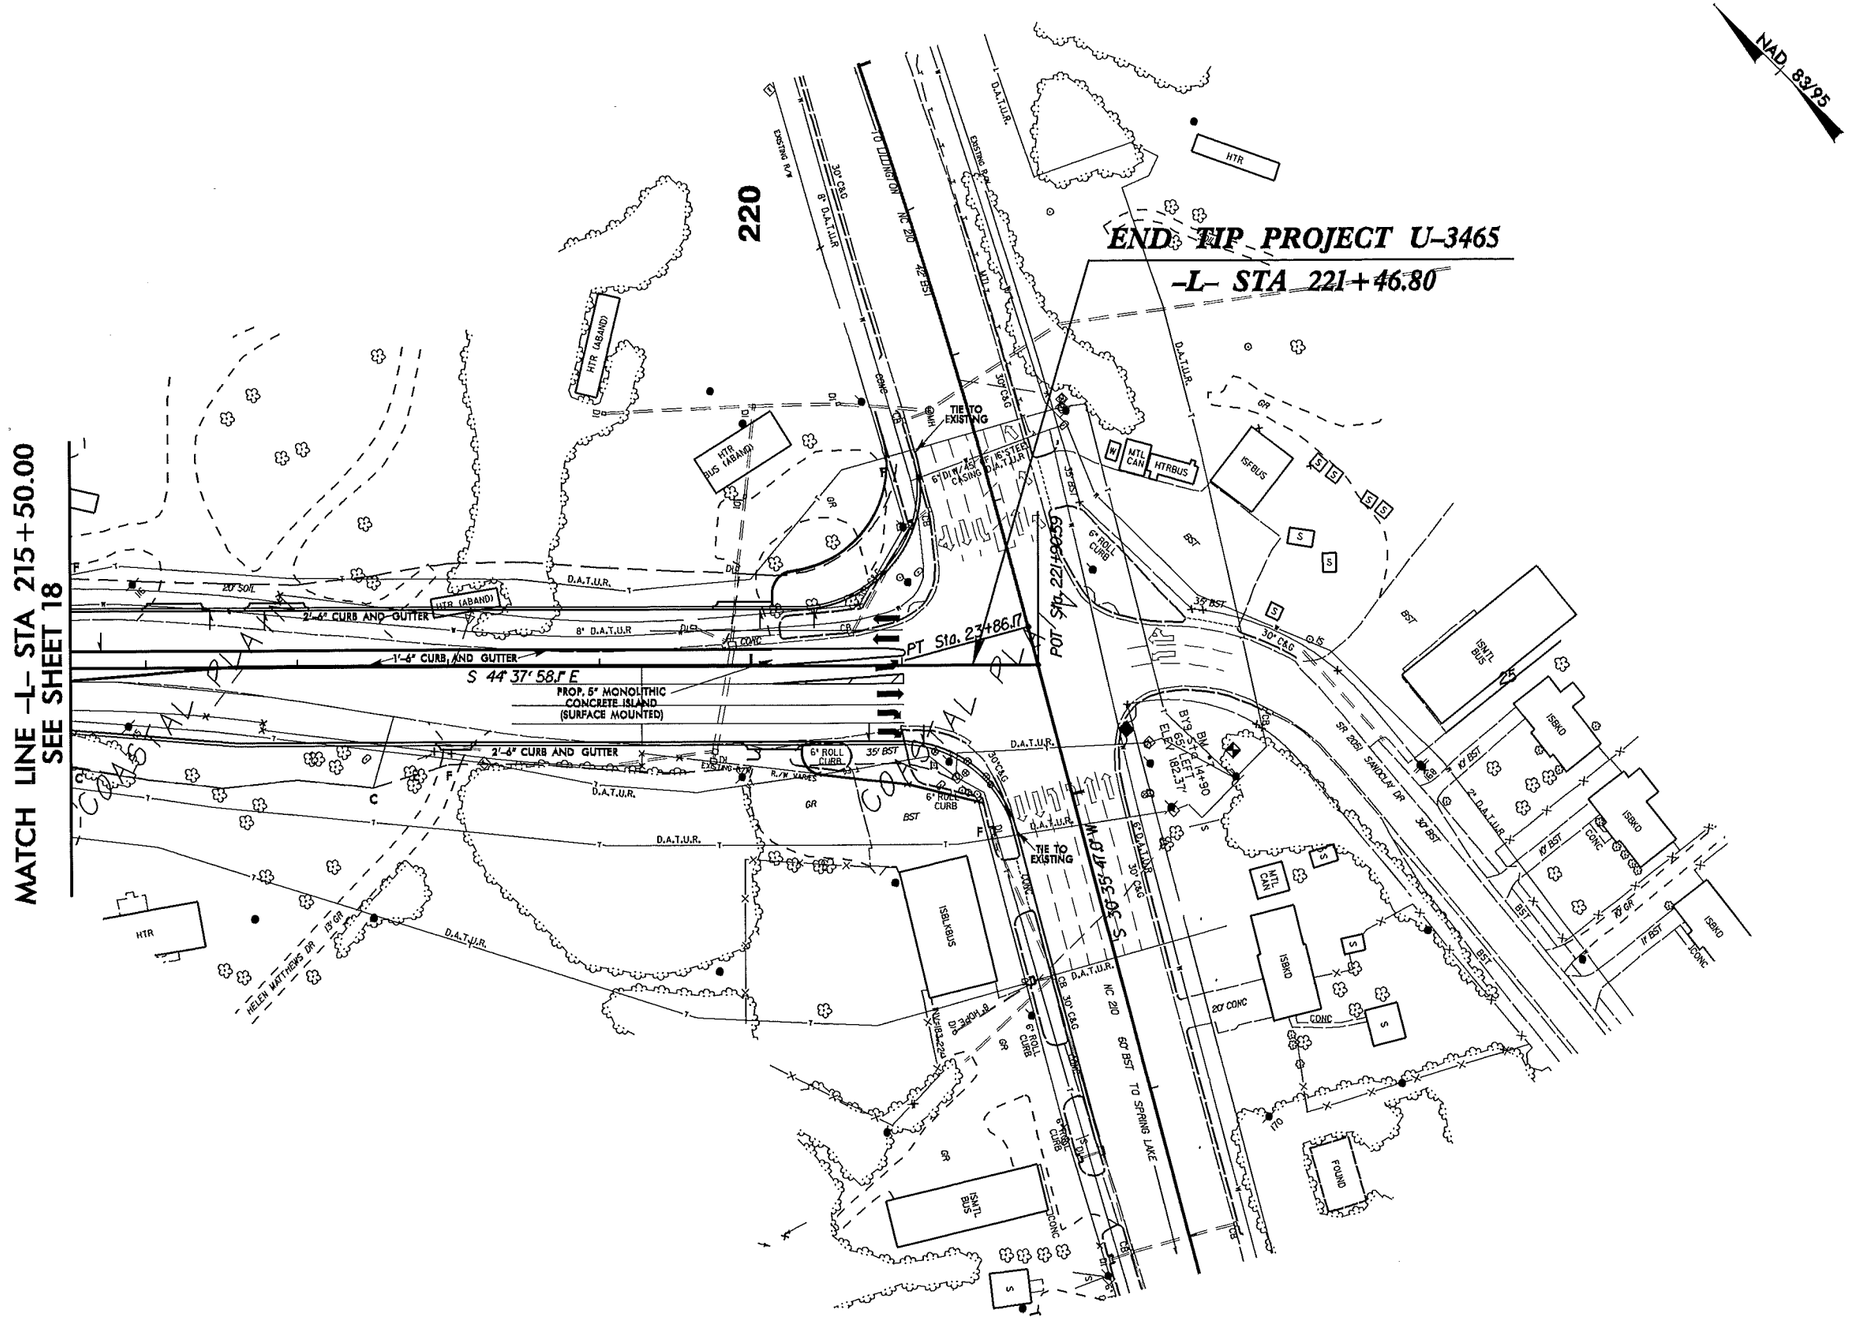
PRELIMINARY PLANS
DO NOT USE FOR CONSTRUCTION