PROJECT REFERENCE NO.	SHEET NO.
R-5115	5

ROADWAY DESIGN ENGINEER
NORTH CAROLINA PROFESSIONAL SEAL 018903 ENGINEER GREGORY E. BRIEN
DocuSigned by: Gregory E. Brien 8/25/2014
8/25/2014

HYDRAULICS ENGINEER
NORTH CAROLINA PROFESSIONAL SEAL 031025 ENGINEER KAREN HEFNER
DocuSigned by: Karen Hefner 8/22/2014
374B75C23E8F45E...

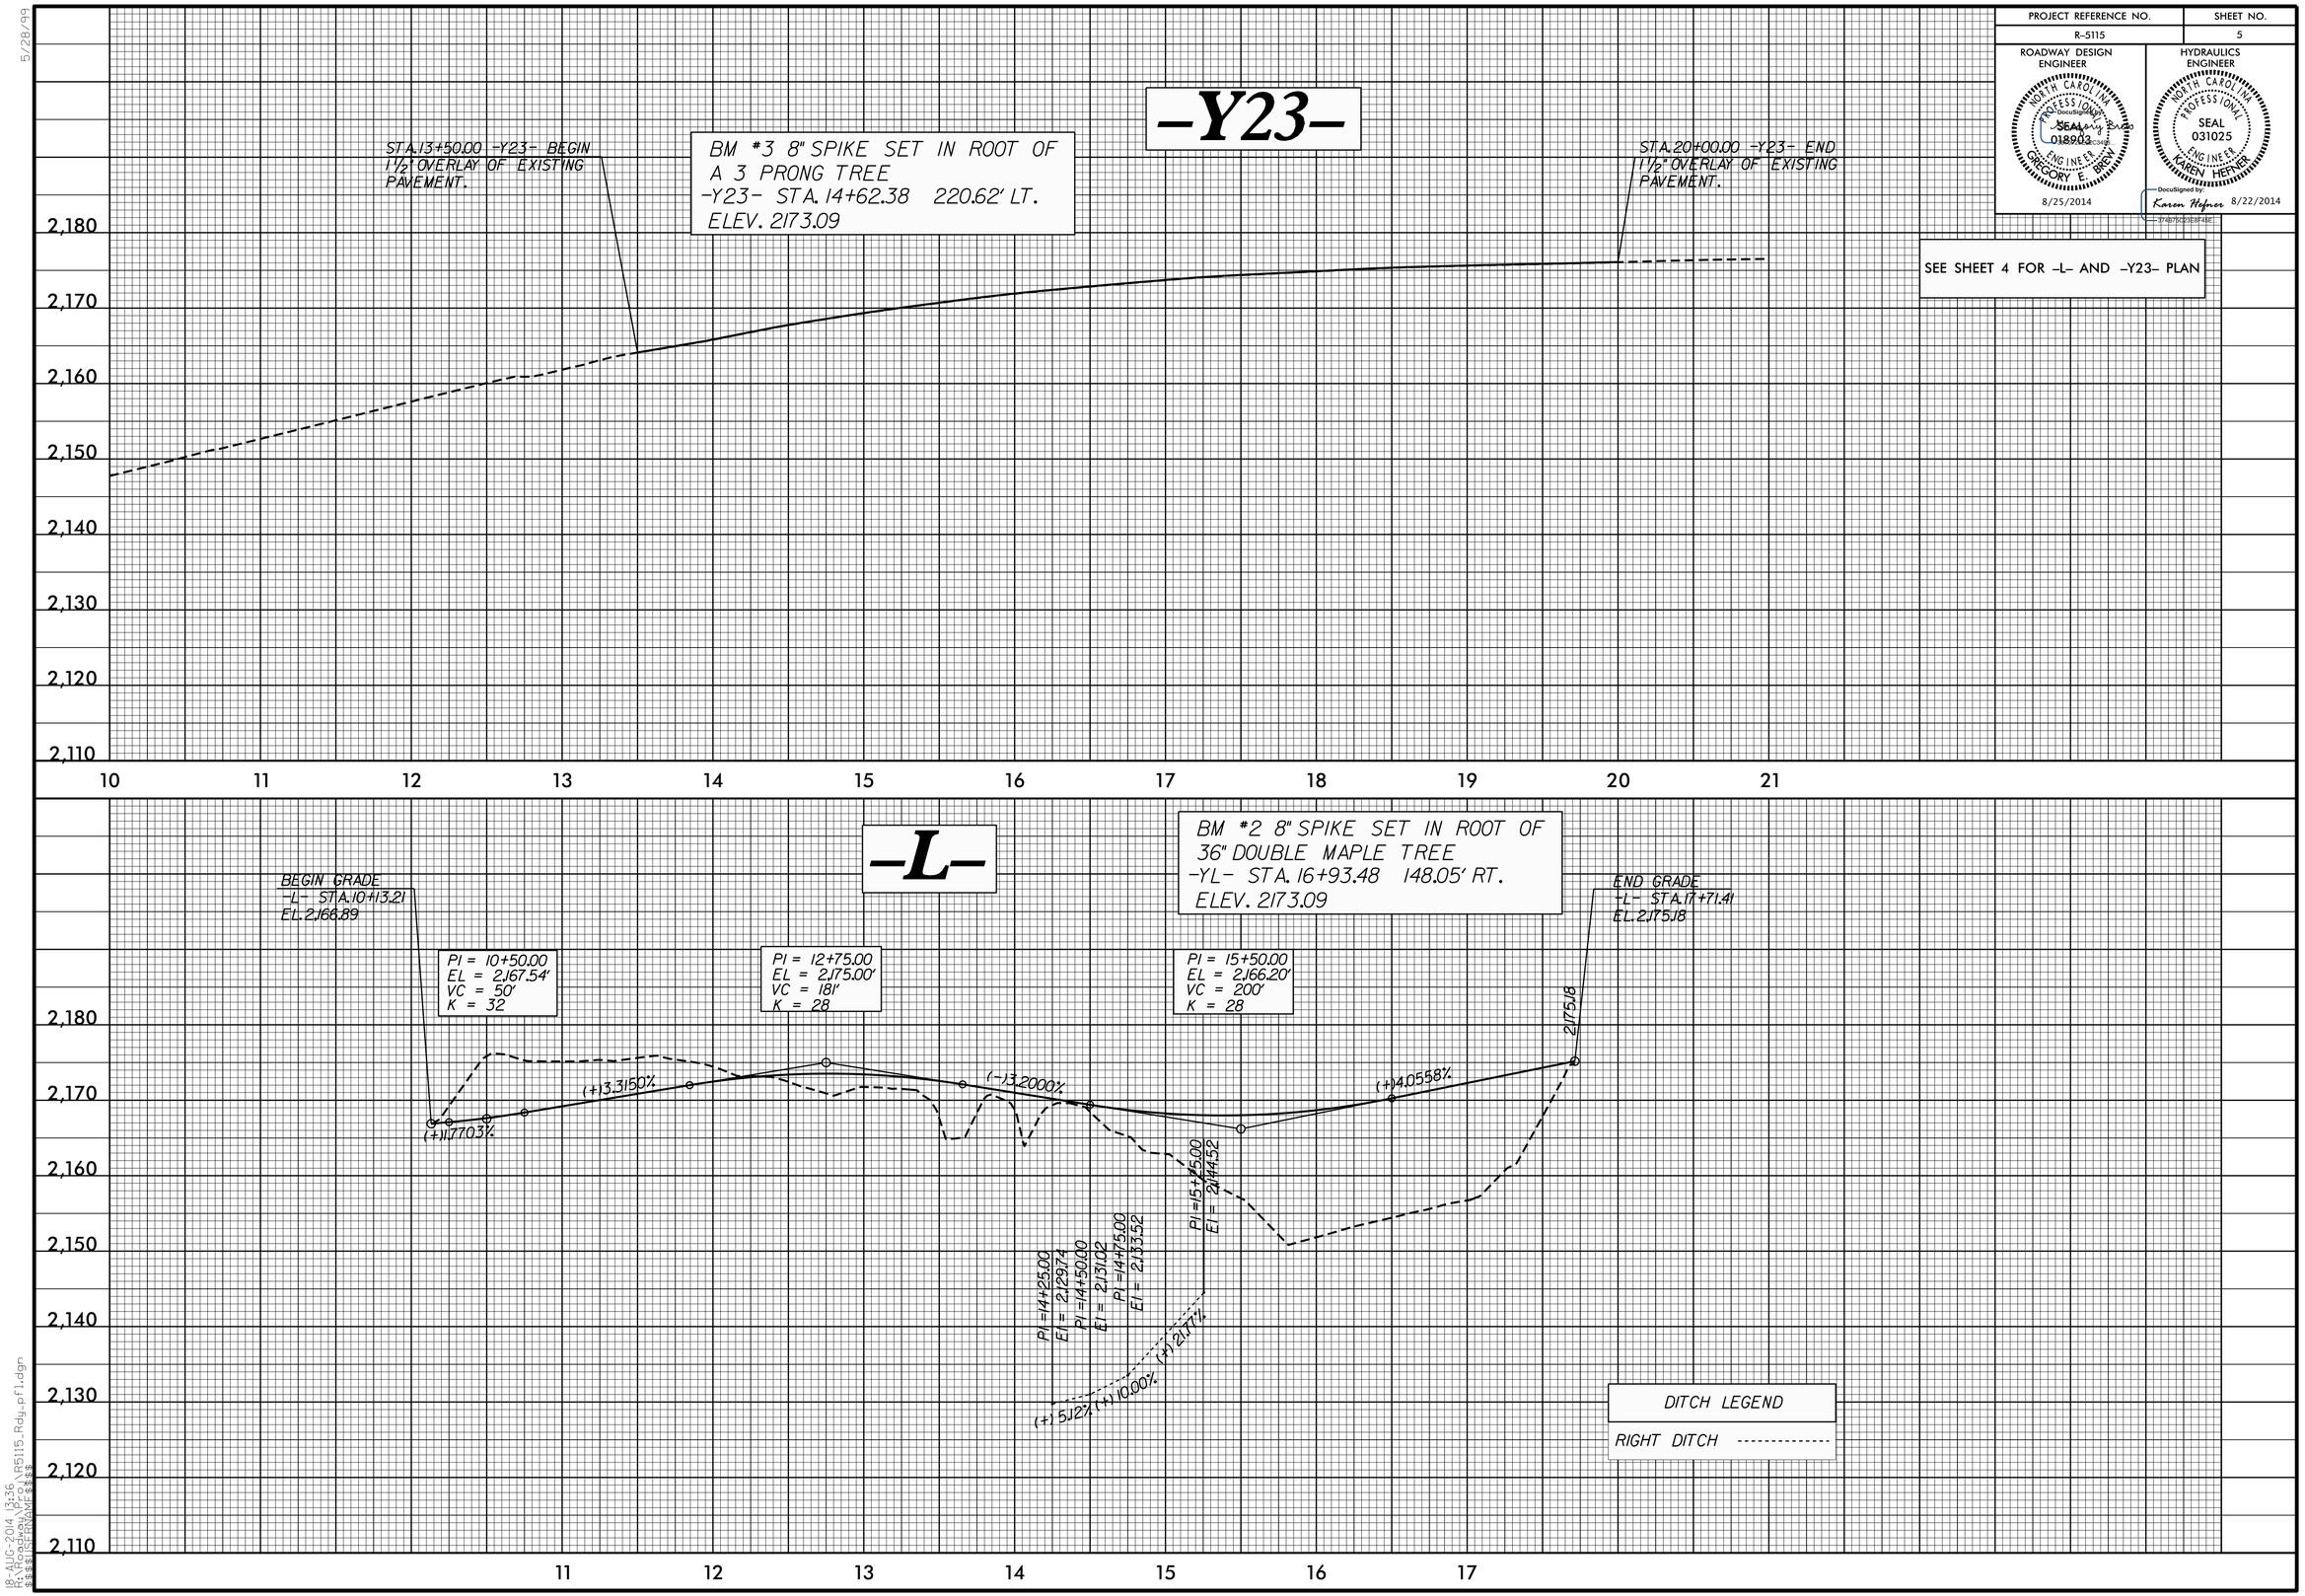

5/28/99

18-AUG-2014 13:36
R:\Roadway\Proj\R5115_Rdy_pfl.dgn
$$$$USERNAME$$$$