PROJ. REFERENCE NO.	SHEET NO.
R-5115	TMP-3

PHASING (CONT'D)

PHASE II

STEP 1: - CONTRACTOR, SHALL, AWAY FROM TRAFFIC AND/OR USING ROADWAY STANDARD DRAWING 1101.02, SHEET 1 OF 15 AND THE CONSTRUCTION PLANS:

-- INSTALL NEW SIGNING AND COVER AS DIRECTED BY THE ENGINEER.

-- COMPLETE CONSTRUCTION OF -Y23-, THE RIGHT TURN LANE AND -L- UP TO AND INCLUDING THE FINAL LAYER OF SURFACE COURSE AND INSTALL THE FINAL PAVEMENT MARKINGS AND PAVEMENT MARKERS PER THE FINAL PAVEMENT MARKING PLANS.

-- INSTALL/COMPLETE REMAINING PROJECT ITEMS.

STEP 2: - CONTRACTOR SHALL REMOVE ALL TRAFFIC CONTROL DEVICES, UNCOVER SIGNS AND OPEN TO THE FINAL TRAFFIC PATTERN.

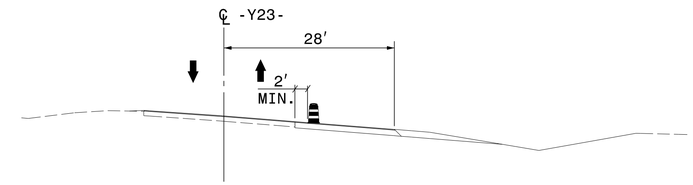

SECTION C-C

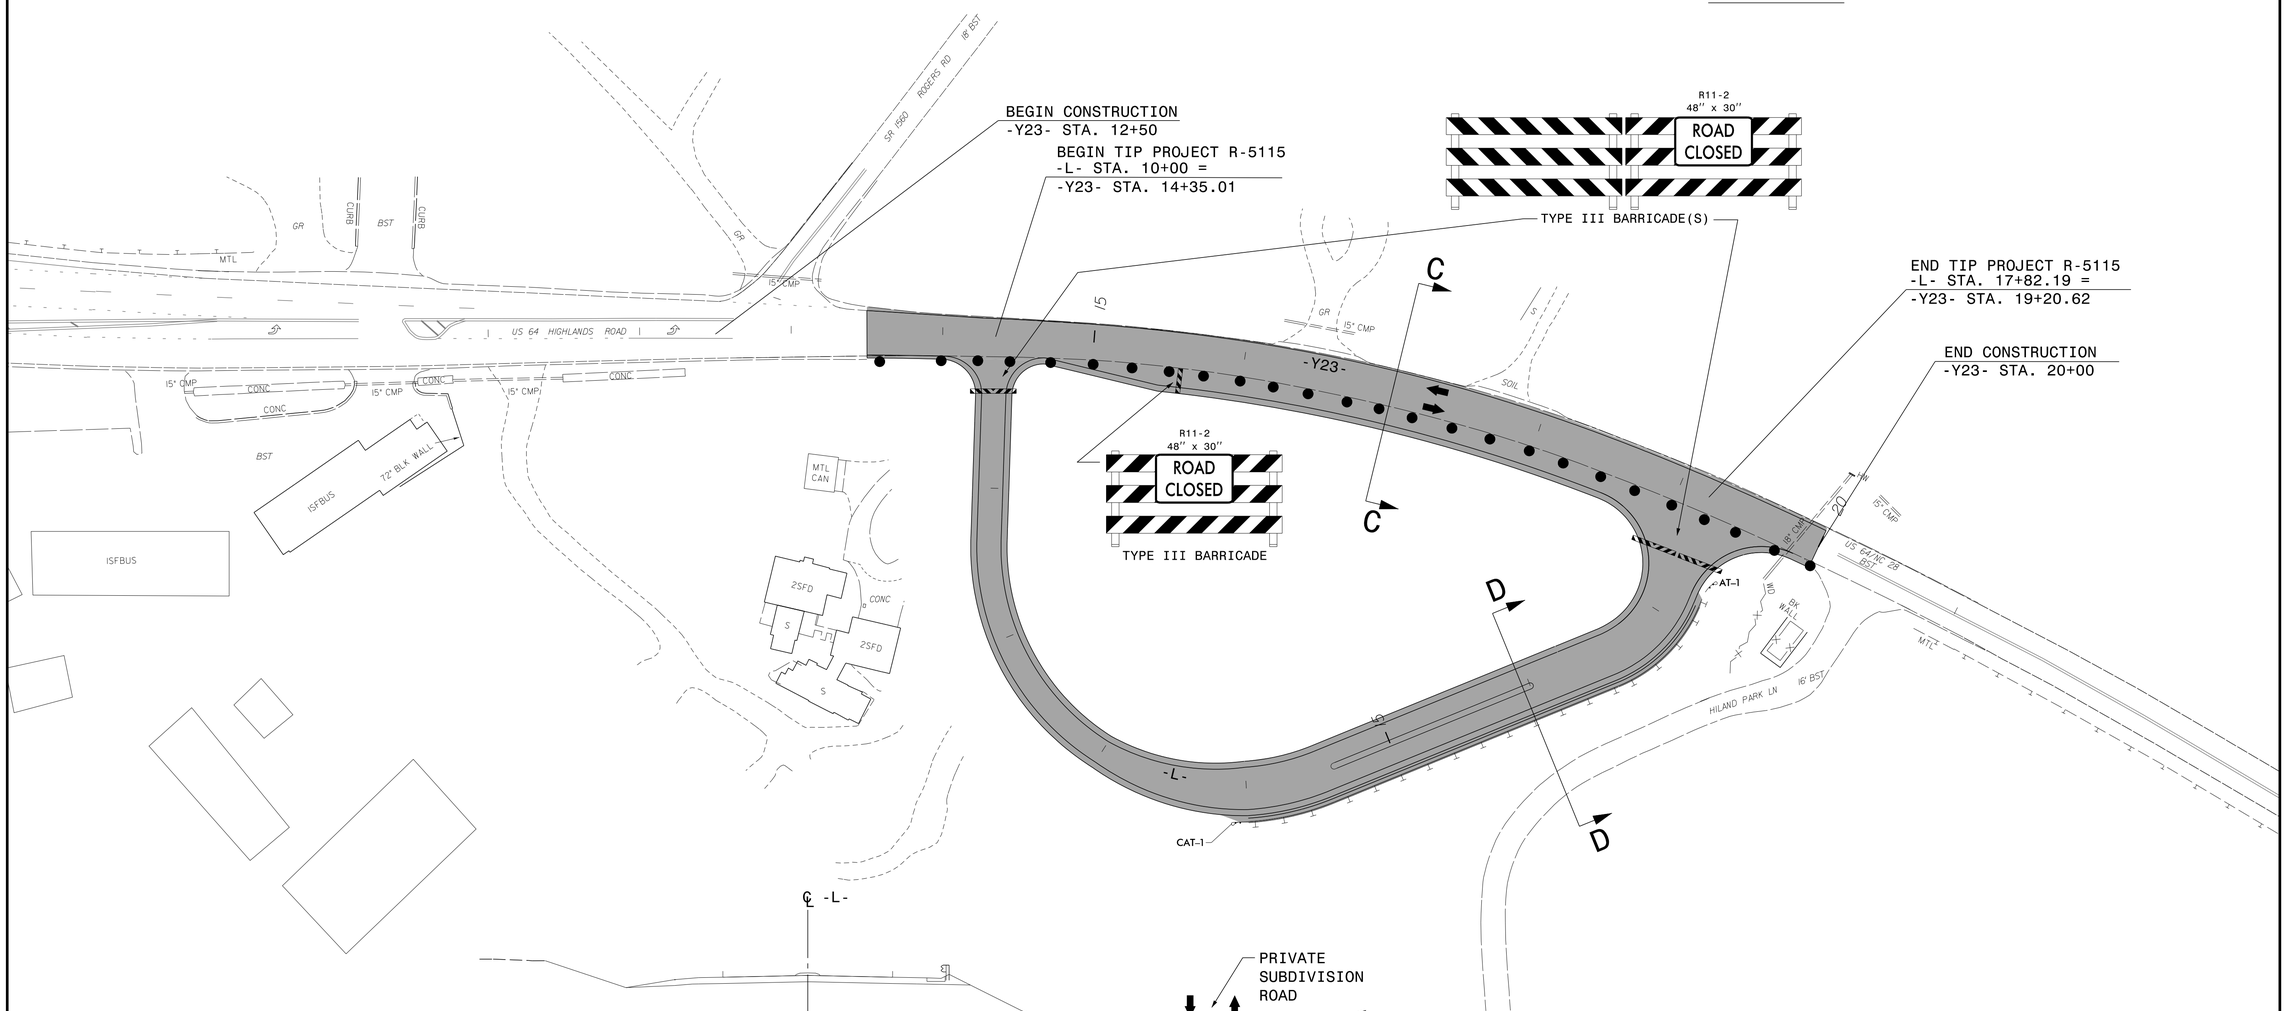

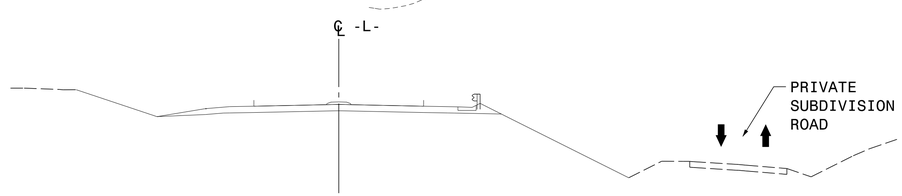

SECTION D-D

APPROVED: DocuSigned by: Jay Woolard 9230C1BE9BAD9A4... DATE: 8/18/2014

SEAL

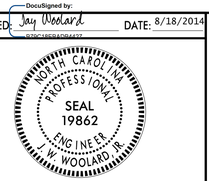

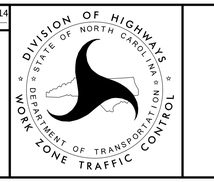

PHASE II DETAILS

8/18/2014
p:\tipprojects-r\r-5115\traffic\trafficcontrol\tcp\R5115_TC_TMP_3.dgn
User:kbroadwell