PROJ. REFERENCE NO.	SHEET NO.
R-5115	TMP-2

PHASING

PHASE I

STEP 1: - CONTRACTOR SHALL PLACE ADVANCE WORK ZONE WARNING SIGNS ALONG US-64/NC 28 (-Y23- HIGHLANDS ROAD) AND INTERSECTING ROADWAYS AS SHOWN ON ROADWAY STANDARD DRAWING NO. 1101.01, SHEET 3 OF 3.

NOTE: CONTRACTOR MAY WORK ON PHASE I, STEPS 2 AND 3 SEPARATELY OR CONCURRENTLY.

STEP 2: - CONTRACTOR, SHALL, USING ROADWAY STANDARD DRAWING 1101.02, SHEET 1 OF 15, SHEET TMP-2 AND THE CONSTRUCTION PLANS, CONSTRUCT PROPOSED -Y23- RIGHT TURN LANE UP TO, BUT NOT INCLUDING THE FINAL LAYER OF SURFACE COURSE UP TO THE EDGE AND ELEVATION OF EXISTING.

STEP 3: - CONTRACTOR, SHALL, AWAY FROM TRAFFIC AND/OR USING ROADWAY STANDARD DRAWING 1101.02, SHEET 1 OF 15 CONSTRUCT PROPOSED TRUCK TURN AROUND -L- UP TO, BUT NOT INCLUDING THE FINAL LAYER OF SURFACE COURSE.

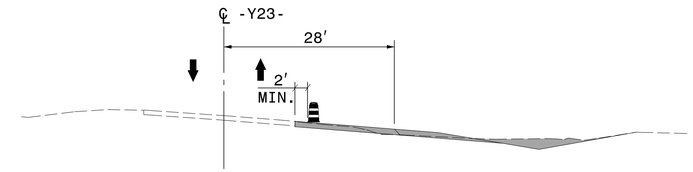

SECTION A-A

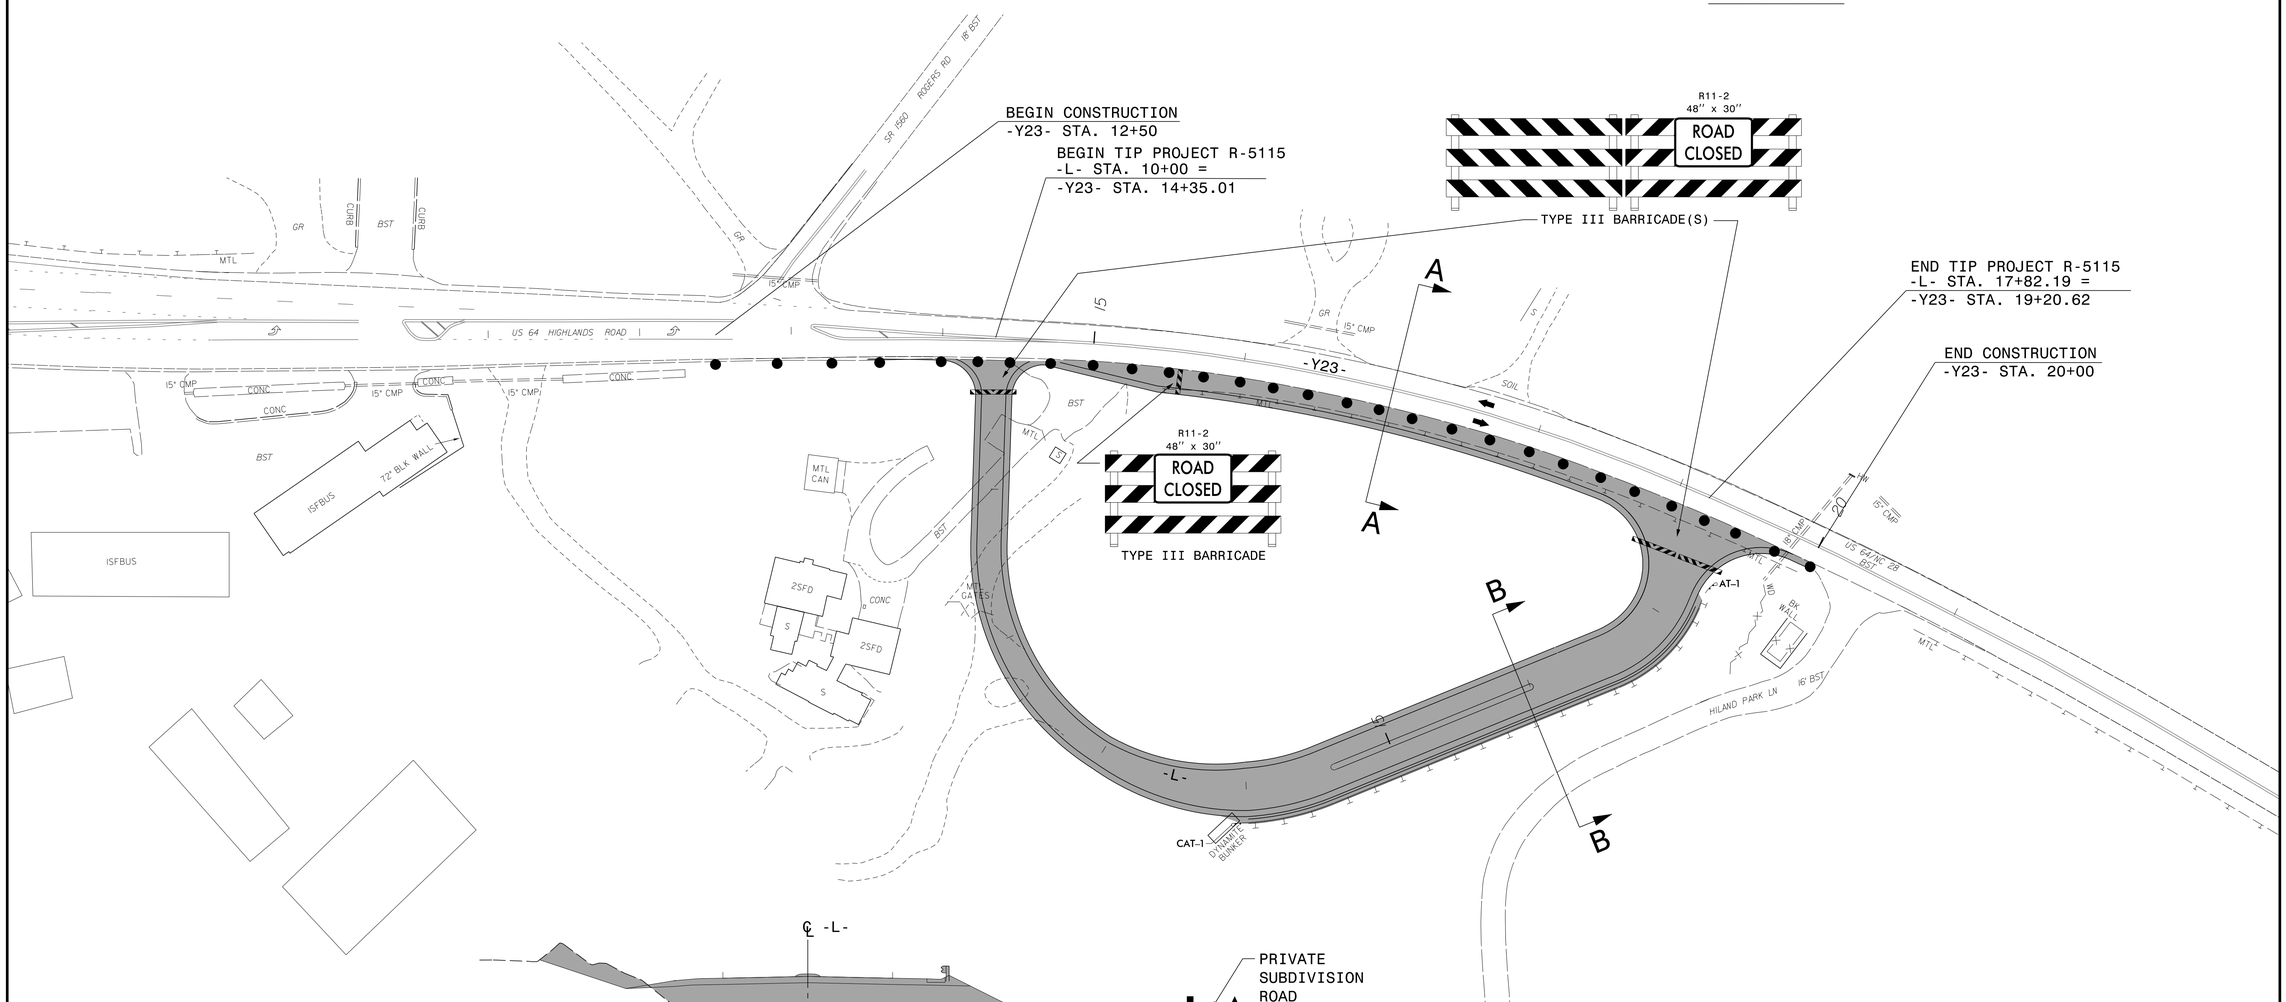

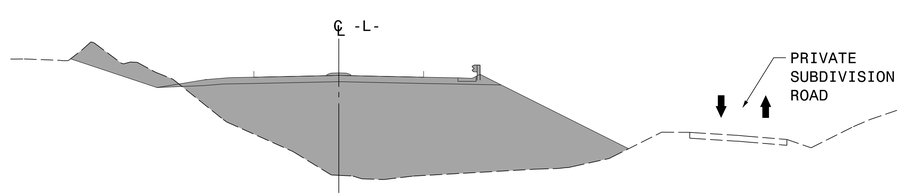

SECTION B-B

APPROVED: DocuSigned by: Jay Woolard DATE: 8/18/2014

SEAL

NORTH CAROLINA PROFESSIONAL SEAL 19862 ENGINEER J. W. WOOLARD JR.

DIVISION OF HIGHWAYS STATE OF NORTH CAROLINA DEPARTMENT OF TRANSPORTATION WORK ZONE TRAFFIC CONTROL

PHASE I DETAILS

8/18/2014
D:\tipprojects-r\r5115\traffic\trafficcontrol\tcp\R5115_TC_TMP_2.dgn
User:kbroadwell