PROJECT REFERENCE NO.	SHEET NO.
R-5115	EC-5/CONST.4
R/W SHEET NO.	
ROADWAY DESIGN ENGINEER	HYDRAULICS ENGINEER

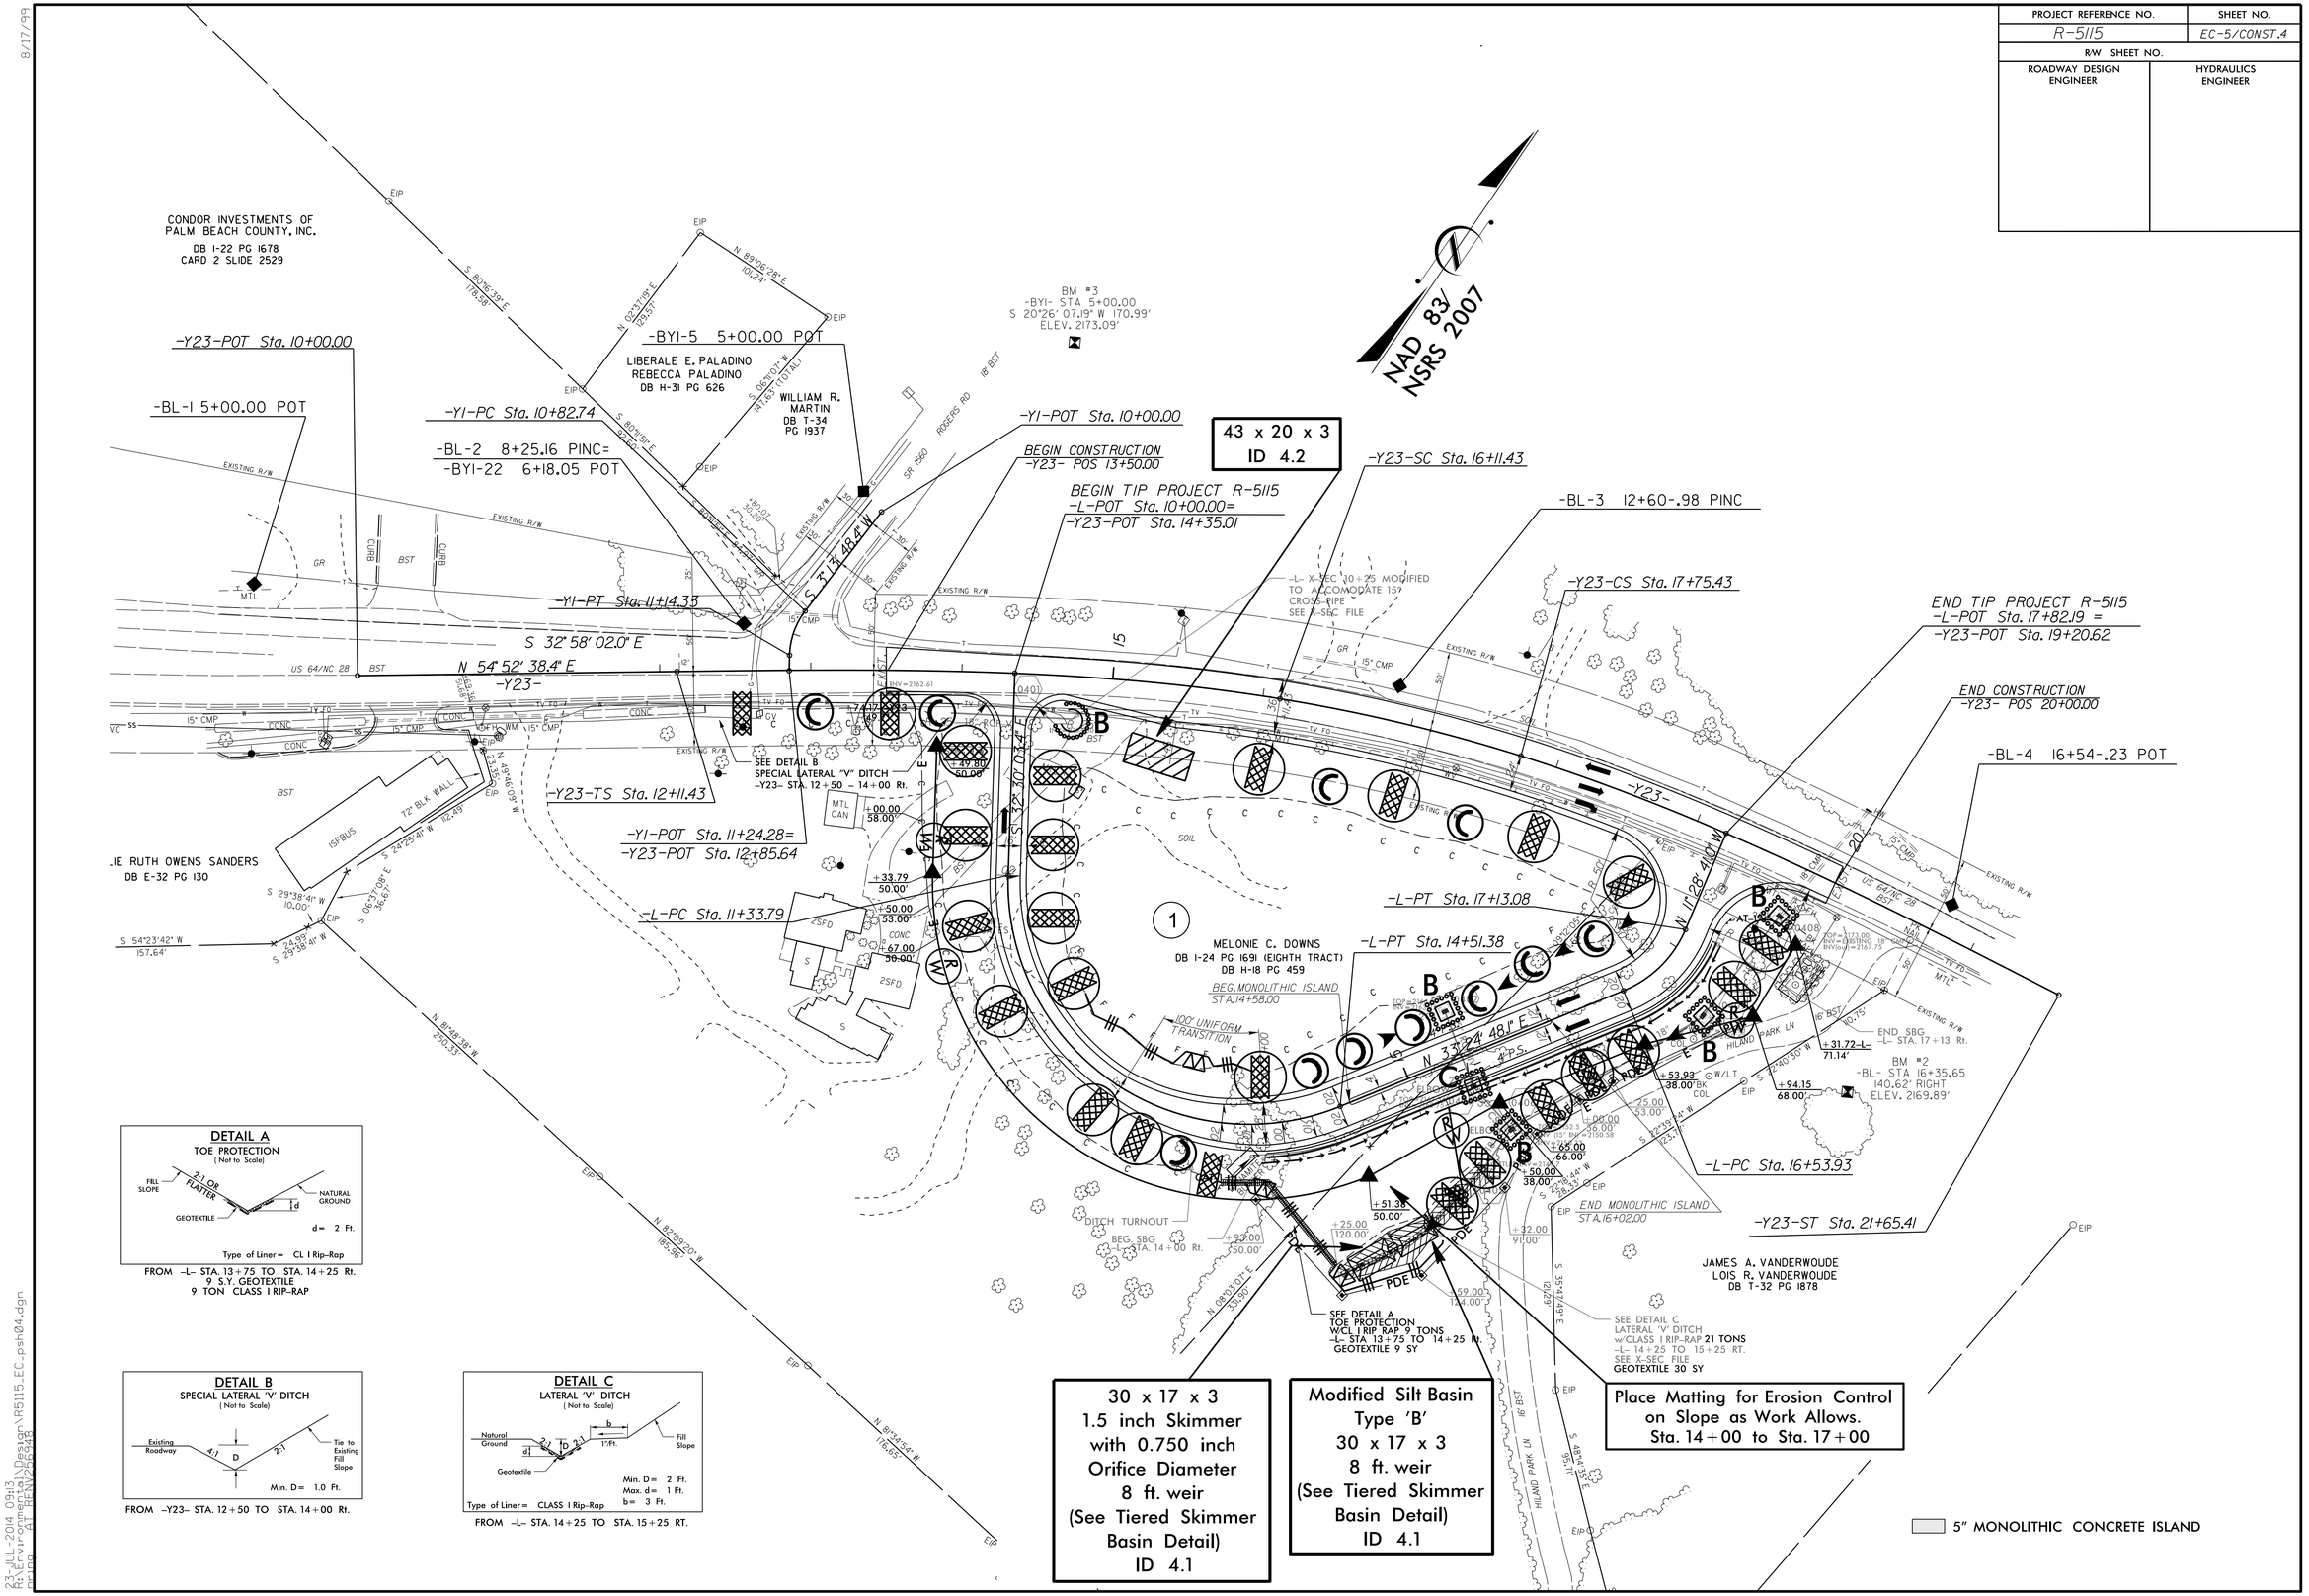

8/17/99

23-JUL-2014 09:13
R:\Environmental\Design\R5115_EC_psh04.dgn
pmg at WPW\2004