TIP NO.	SHEET NO.
R-5115	SIGN-5

APPROVED: DocuSigned by: Ron King 13E7AF7B9AA4448...

DATE: 8/14/2014

SEAL

NORTH CAROLINA PROFESSIONAL SEAL 022959 ENGINEER RONALD W. KING

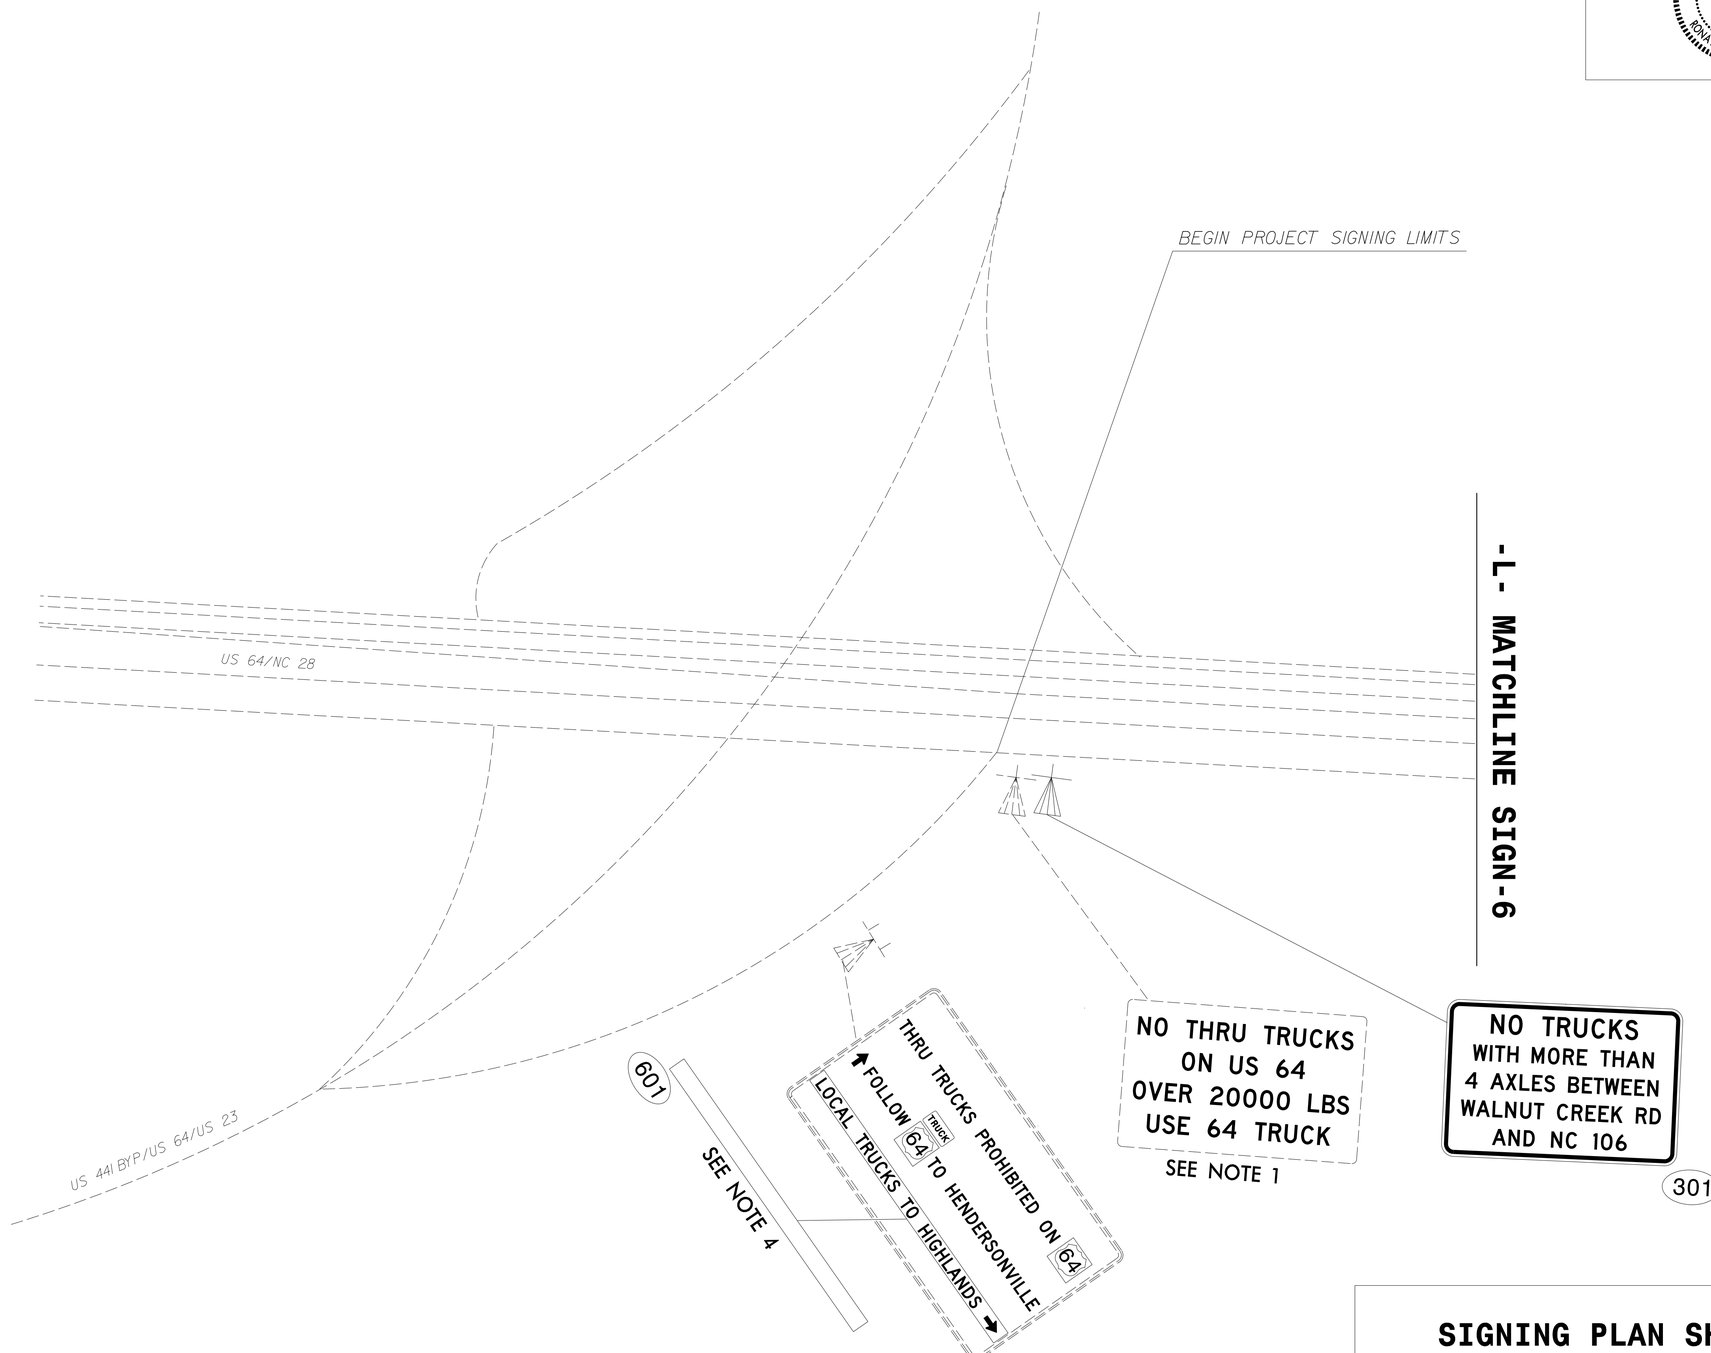

SIGNING PLAN SHEET

8/14/2014
P:\TIPProjects-R\R5115\Traffic\Signing\CADD\Signing Layout Plans\R-5115_Sgn_SGN_1.dgn
User:mtrosey