PROJECT REFERENCE NO.	SHEET NO.
R-2519B	2C-6

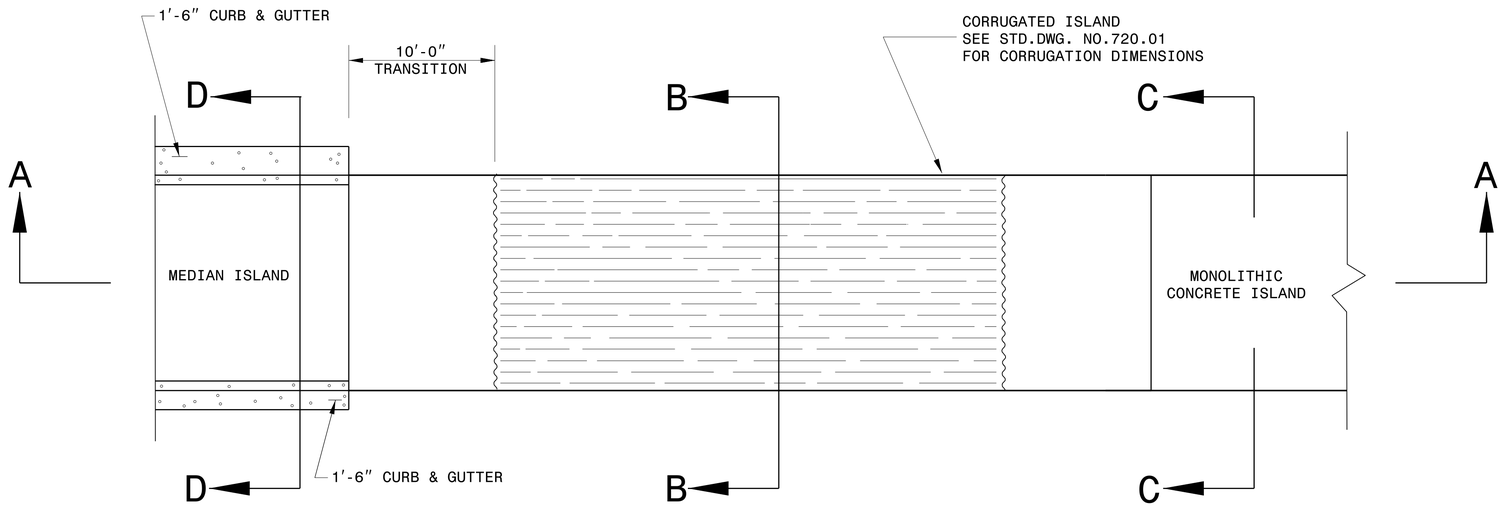

TOP VIEW

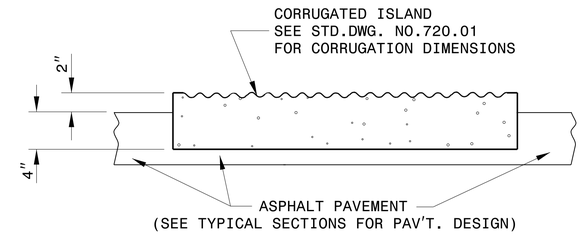

SECTION B-B

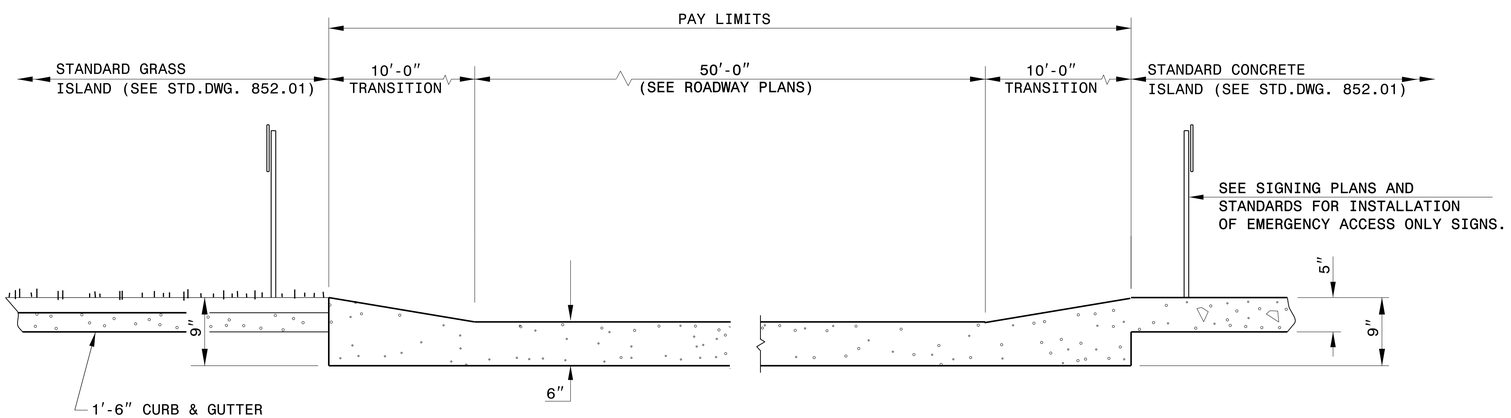

SECTION A-A

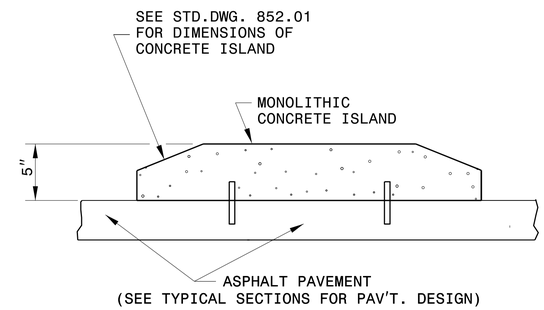

SECTION C-C

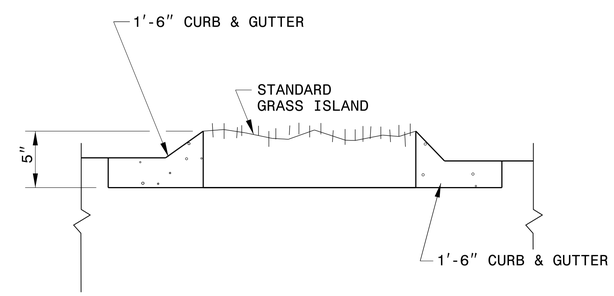

SECTION D-D

DETAIL OF EMERGENCY VEHICLE ACCESS

NOTES:

REFER TO SECTION 852 OF STANDARD SPECIFICATIONS FOR CONCRETE ISLANDS.

REFER TO STANDARD DRAWING 852.01 FOR CONTRACTION/EXPANSION JOINTS.

PLACE W6xW6 REINFORCING WIRE MESH IN THE BOTTOM 3RD OF THE EMERGENCY VEHICLE ACCESS PORTION OF THE CONCRETE ISLAND THAT MEETS SECTION 1070 OF THE STANDARD SPECIFICATIONS.

NORTH CAROLINA PROFESSIONAL SEAL 022966 ENGINEER Joel S. Howerton

DocuSigned by: Joel Howerton 9/5/2014
B73F3D17DCDC45F...

CONTRACT STANDARDS & DEVELOPMENT UNIT
STANDARDS AND SPECIAL DESIGN
Office 919-707-6950 FAX 919-250-4119

EMERGENCY VEHICLE ACCESS FOR CONCRETE ISLAND

ORIGINAL BY: _____ DATE: _____
MODIFIED BY: rnbritt DATE: 04-12-2012
CHECKED BY: _____ DATE: _____
FILE SPEC.: nbritt\metric\murban\u3810 emergency access.dgn

$$$$SYSTIME$$$$
$$$$USERNAME$$$$