PROJECT REFERENCE NO.	SHEET NO.
R-2519B	2C-8

NOTE: SEE STD.DWG. 846.01 FOR 2'-6" CURB AND GUTTER INFORMATION.

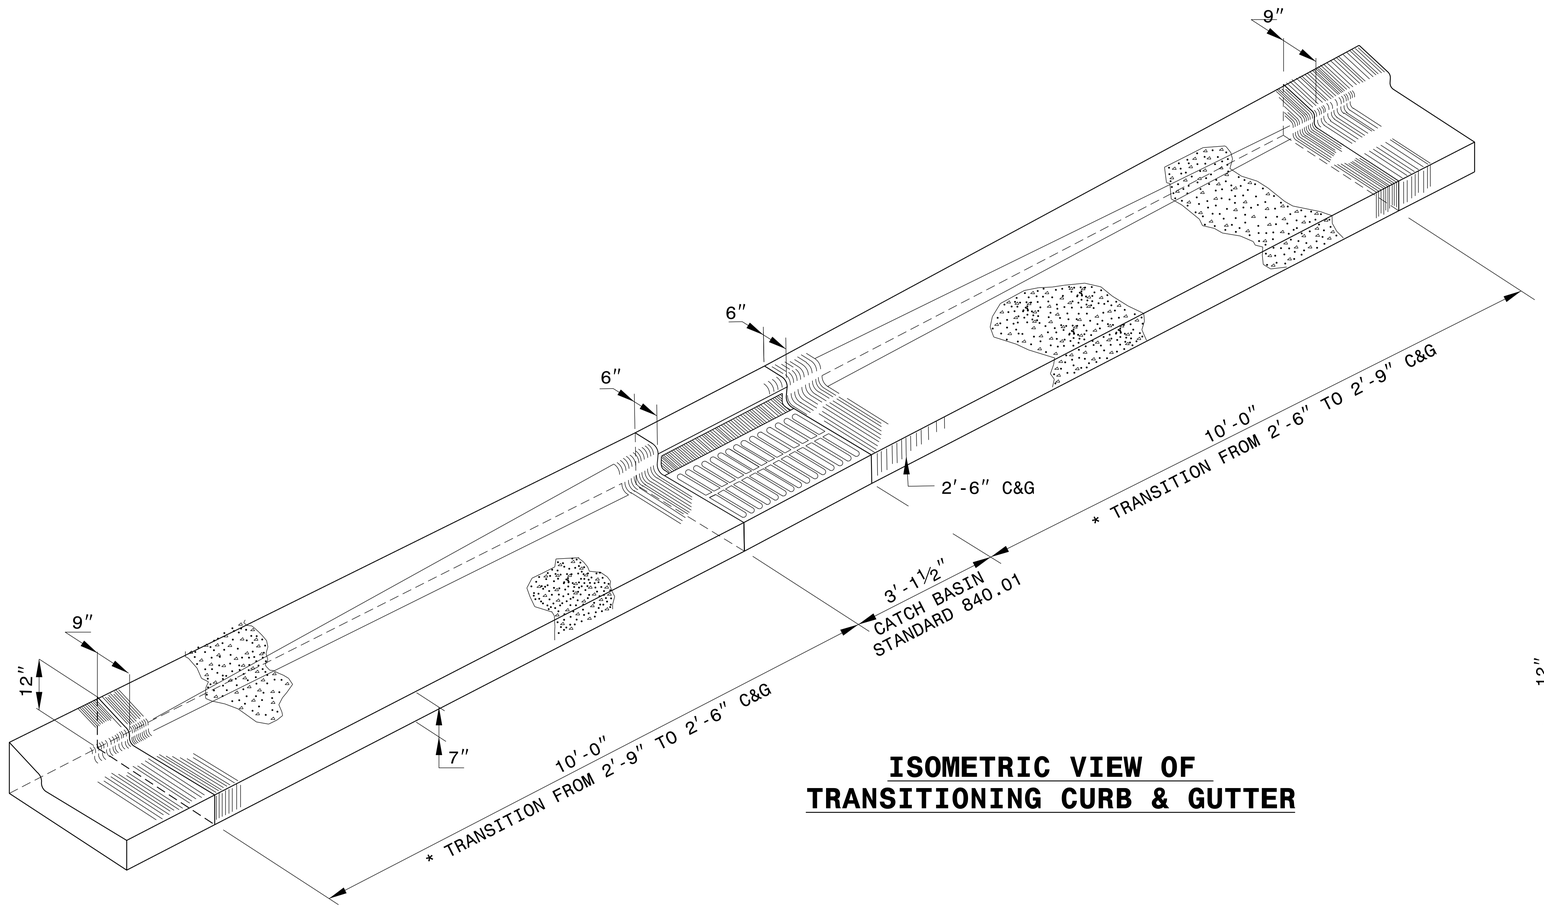

ISOMETRIC VIEW OF TRANSITIONING CURB & GUTTER

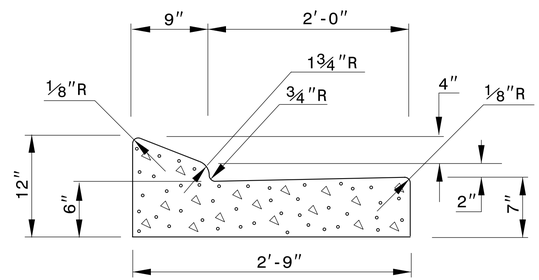

PROPOSED 2'-9" CURB & GUTTER

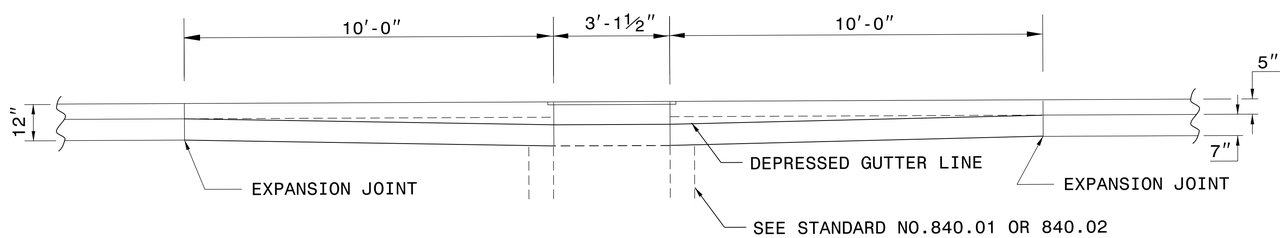

ELEVATION

* MAINTAIN THE EDGE OF PAVEMENT. TRANSITION THE CURB ALONG THE BACK OF THE CURB.

NORTH CAROLINA PROFESSIONAL SEAL 022966 ENGINEER John S. Howerton

DocuSigned by: Joel Howerton 9/5/2014
B73F3D17DCDC45F...

CONTRACT STANDARDS AND DEVELOPMENT UNIT
Office 919-707-6950 FAX 919-250-4119

DETAIL OF 2'-9" TO 2'-6" CURB & GUTTER TRANSITION SECTION

ORIGINAL BY: _____ DATE: _____
MODIFIED BY: tspell DATE: july 14,2009
CHECKED BY: _____ DATE: _____
FILE SPEC.: s:eric/usr/details/stand/cgtransit.dgn

$$$$SYTIME$$$$
$$$$USERNAME$$$$