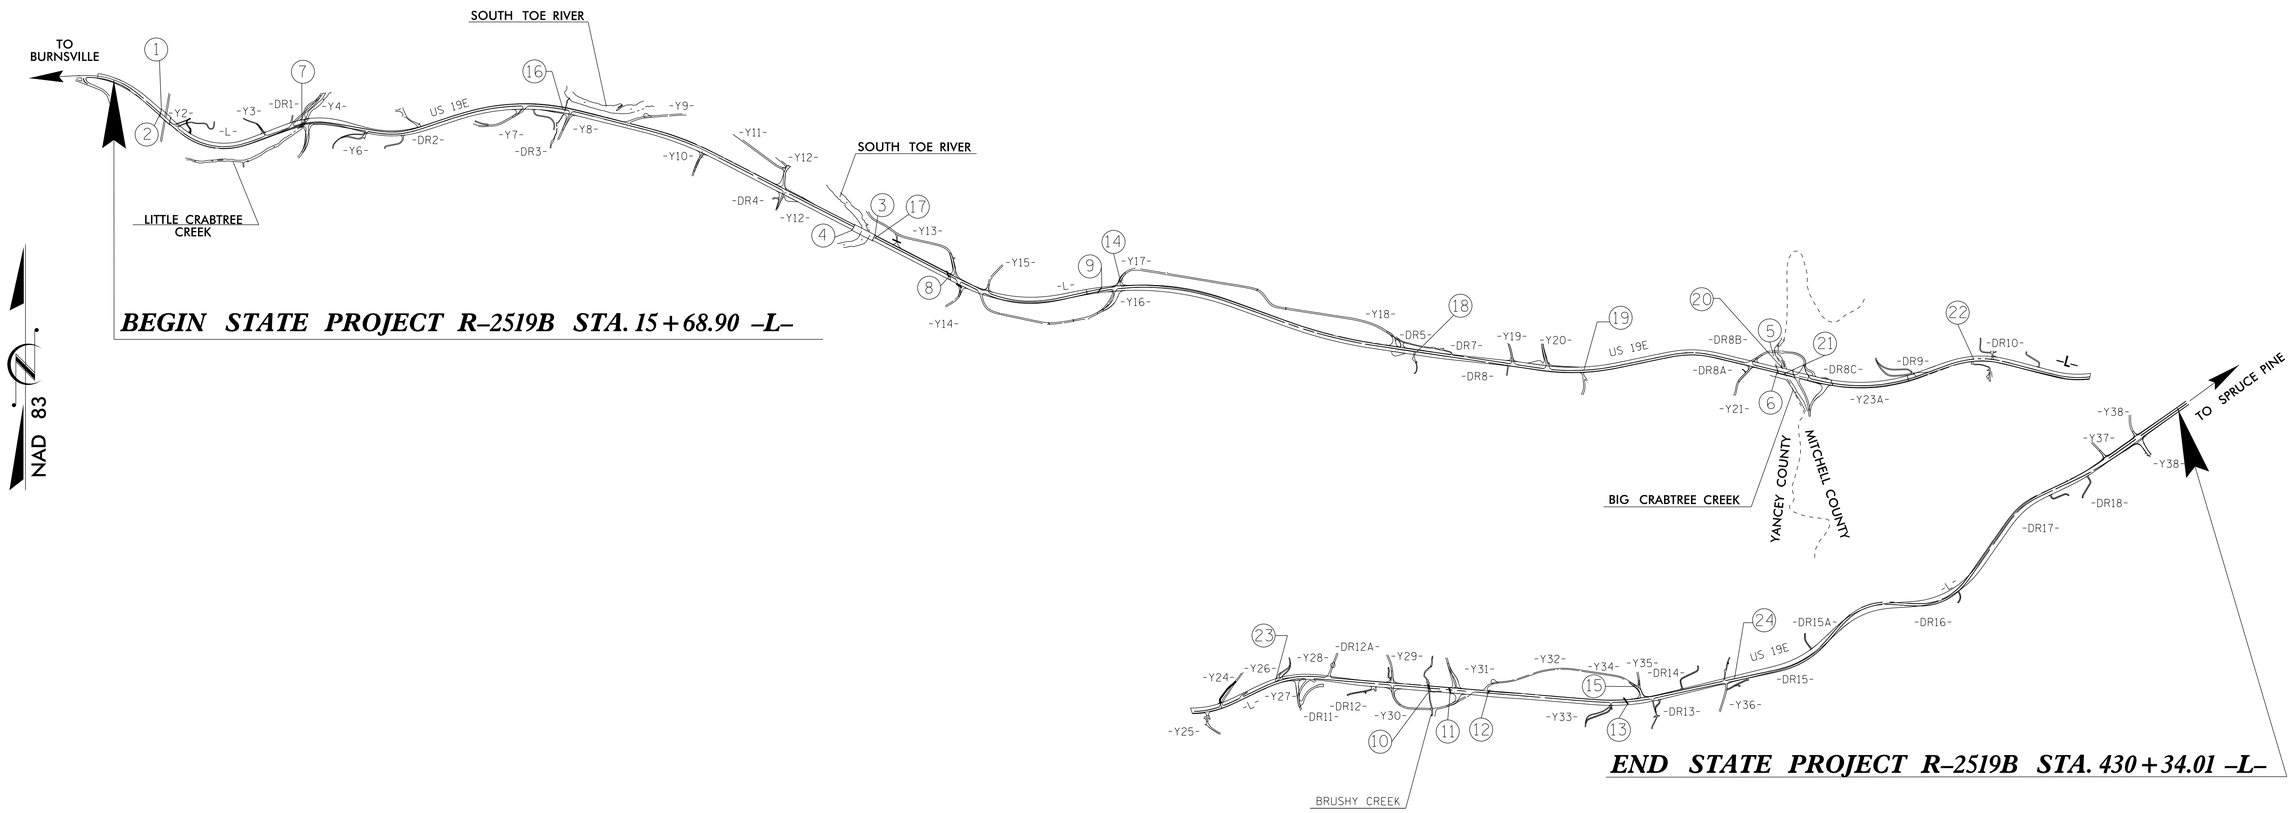

INDEX

STR.	STATION	DESCRIPTION	SHEETS	
1	STA. 24+11.31 -L- (LEFT LANE)	BRIDGE OVER SR 1308 (DOUBLE ISLAND RD.) BETWEEN SR 1186 AND NC 80	S-1 THRU S-27	PART 1
2	STA. 24+11.31 -L- (RIGHT LANE)	BRIDGE OVER SR 1308 (DOUBLE ISLAND RD.) BETWEEN SR 1186 AND NC 80	S-28 THRU S-54	PART 1
3	STA. 122+22.50 -L- (LEFT LANE)	BRIDGE OVER SOUTH TOE RIVER BETWEEN I-26 AND NC 226	S-55 THRU S-92	PART 1
4	STA. 122+22.50 -L- (RIGHT LANE)	BRIDGE OVER SOUTH TOE RIVER BETWEEN I-26 AND NC 226	S-93 THRU S-130	PART 1
5	STA. 247+87.50 -L- (LEFT LANE)	BRIDGE OVER BIG CRABTREE CREEK BETWEEN SR 1181 AND SR 1002	S-131 THRU S-162	PART 1
6	STA. 247+87.50 -L- (RIGHT LANE)	BRIDGE OVER BIG CRABTREE CREEK BETWEEN SR 1181 AND SR 1002	S-163 THRU S-194	PART 2
7	STA. 44+11.92 -L-	QUADRUPLE 12' X 10' RCBC LEFT & RIGHT EXTENSION	C-1 THRU C-17	PART 2
8	STA. 134+80.45 -L-	DOUBLE 6' X 6' RCBC EXTENSION	C-18 THRU C-29	PART 2
9	STA. 155+44.57 -L-	SINGLE 7' X 5' RCBC LEFT EXTENSION SINGLE 7' X 7' RCBC RIGHT EXTENSION	C-30 THRU C-40	PART 2
10	STA. 319+76.16 -L-	TRIPLE 8' X 11'' RCBC LEFT EXTENSION W/FISH LADDER TRIPLE 8' X 8'' RCBC RIGHT EXTENSION	C-41 THRU C-53	PART 2
11	STA. 323+58.66 -L-	DOUBLE 8' X 8' RCBC	C-54 THRU C-64	PART 2
12	STA. 327+50.47 -L-	DOUBLE 7' X 7' RCBC RIGHT EXTENSION	C-65 THRU C-71	PART 2

INDEX

STR.	STATION	DESCRIPTION	SHEETS	
13	STA. 345+98.42 -L-	DOUBLE 7' X 6' RCBC RIGHT EXTENSION	C-72 THRU C-77	PART 2
14	STA. 14+90.30 -Y17-	SINGLE 8' X 6' RCBC	C-78 THRU C-82	PART 2
15	STA. 11+07.96 -Y34-	SINGLE 6' X 7' RCBC	C-83 THRU C-87	PART 2
16	STA. 78+50.00 -L-	MSE RETAINING WALL (WALL #1)	W-1 THRU W-18	PART 2
17	STA. 125+00.00 -L-	MSE RETAINING WALL (WALL #2)	W-1 THRU W-18	PART 2
18	STA. 198+00.00 -L-	SOLDIER PILE WALL (WALL #3)	W-1 THRU W-18	PART 2
19	STA. 226+50.00 -L-	SOLDIER PILE WALL (WALL #4)	W-1 THRU W-18	PART 2
20	STA. 246+23.60 -L-	MSE RETAINING WALL (WALL #5)	W-1 THRU W-18	PART 2
21	STA. 248+44.30 -L-	MSE RETAINING WALL (WALL #6)	W-1 THRU W-18	PART 2
22	STA. 274+00.00 -L-	MSE RETAINING WALL (WALL #7)	W-1 THRU W-18	PART 2
23	STA. 306+00.00 -L-	SOIL NAIL WALL (WALL #9)	W-1 THRU W-18	PART 2
24	STA. 360+75.00 -L-	SOLDIER PILE WALL (WALL #11)	W-1 THRU W-18	PART 2

PART 1 OF 2

PROJECT NO. R-2519B
YANCEY/MITCHELL COUNTY
STATION:

STATE OF NORTH CAROLINA
DEPARTMENT OF TRANSPORTATION
RALEIGH

STRUCTURE INDEX

REVISIONS						SHEET NO.
NO.	BY:	DATE:	NO.	BY:	DATE:	
1			3			TOTAL SHEETS
2			4			

DRAWN BY : M. POOLE DATE : 04/13
CHECKED BY : M. G. CHEEK DATE : 08/13