DocuSign Envelope ID: BF27B874-C54A-4DE8-B3F6-99270604783F

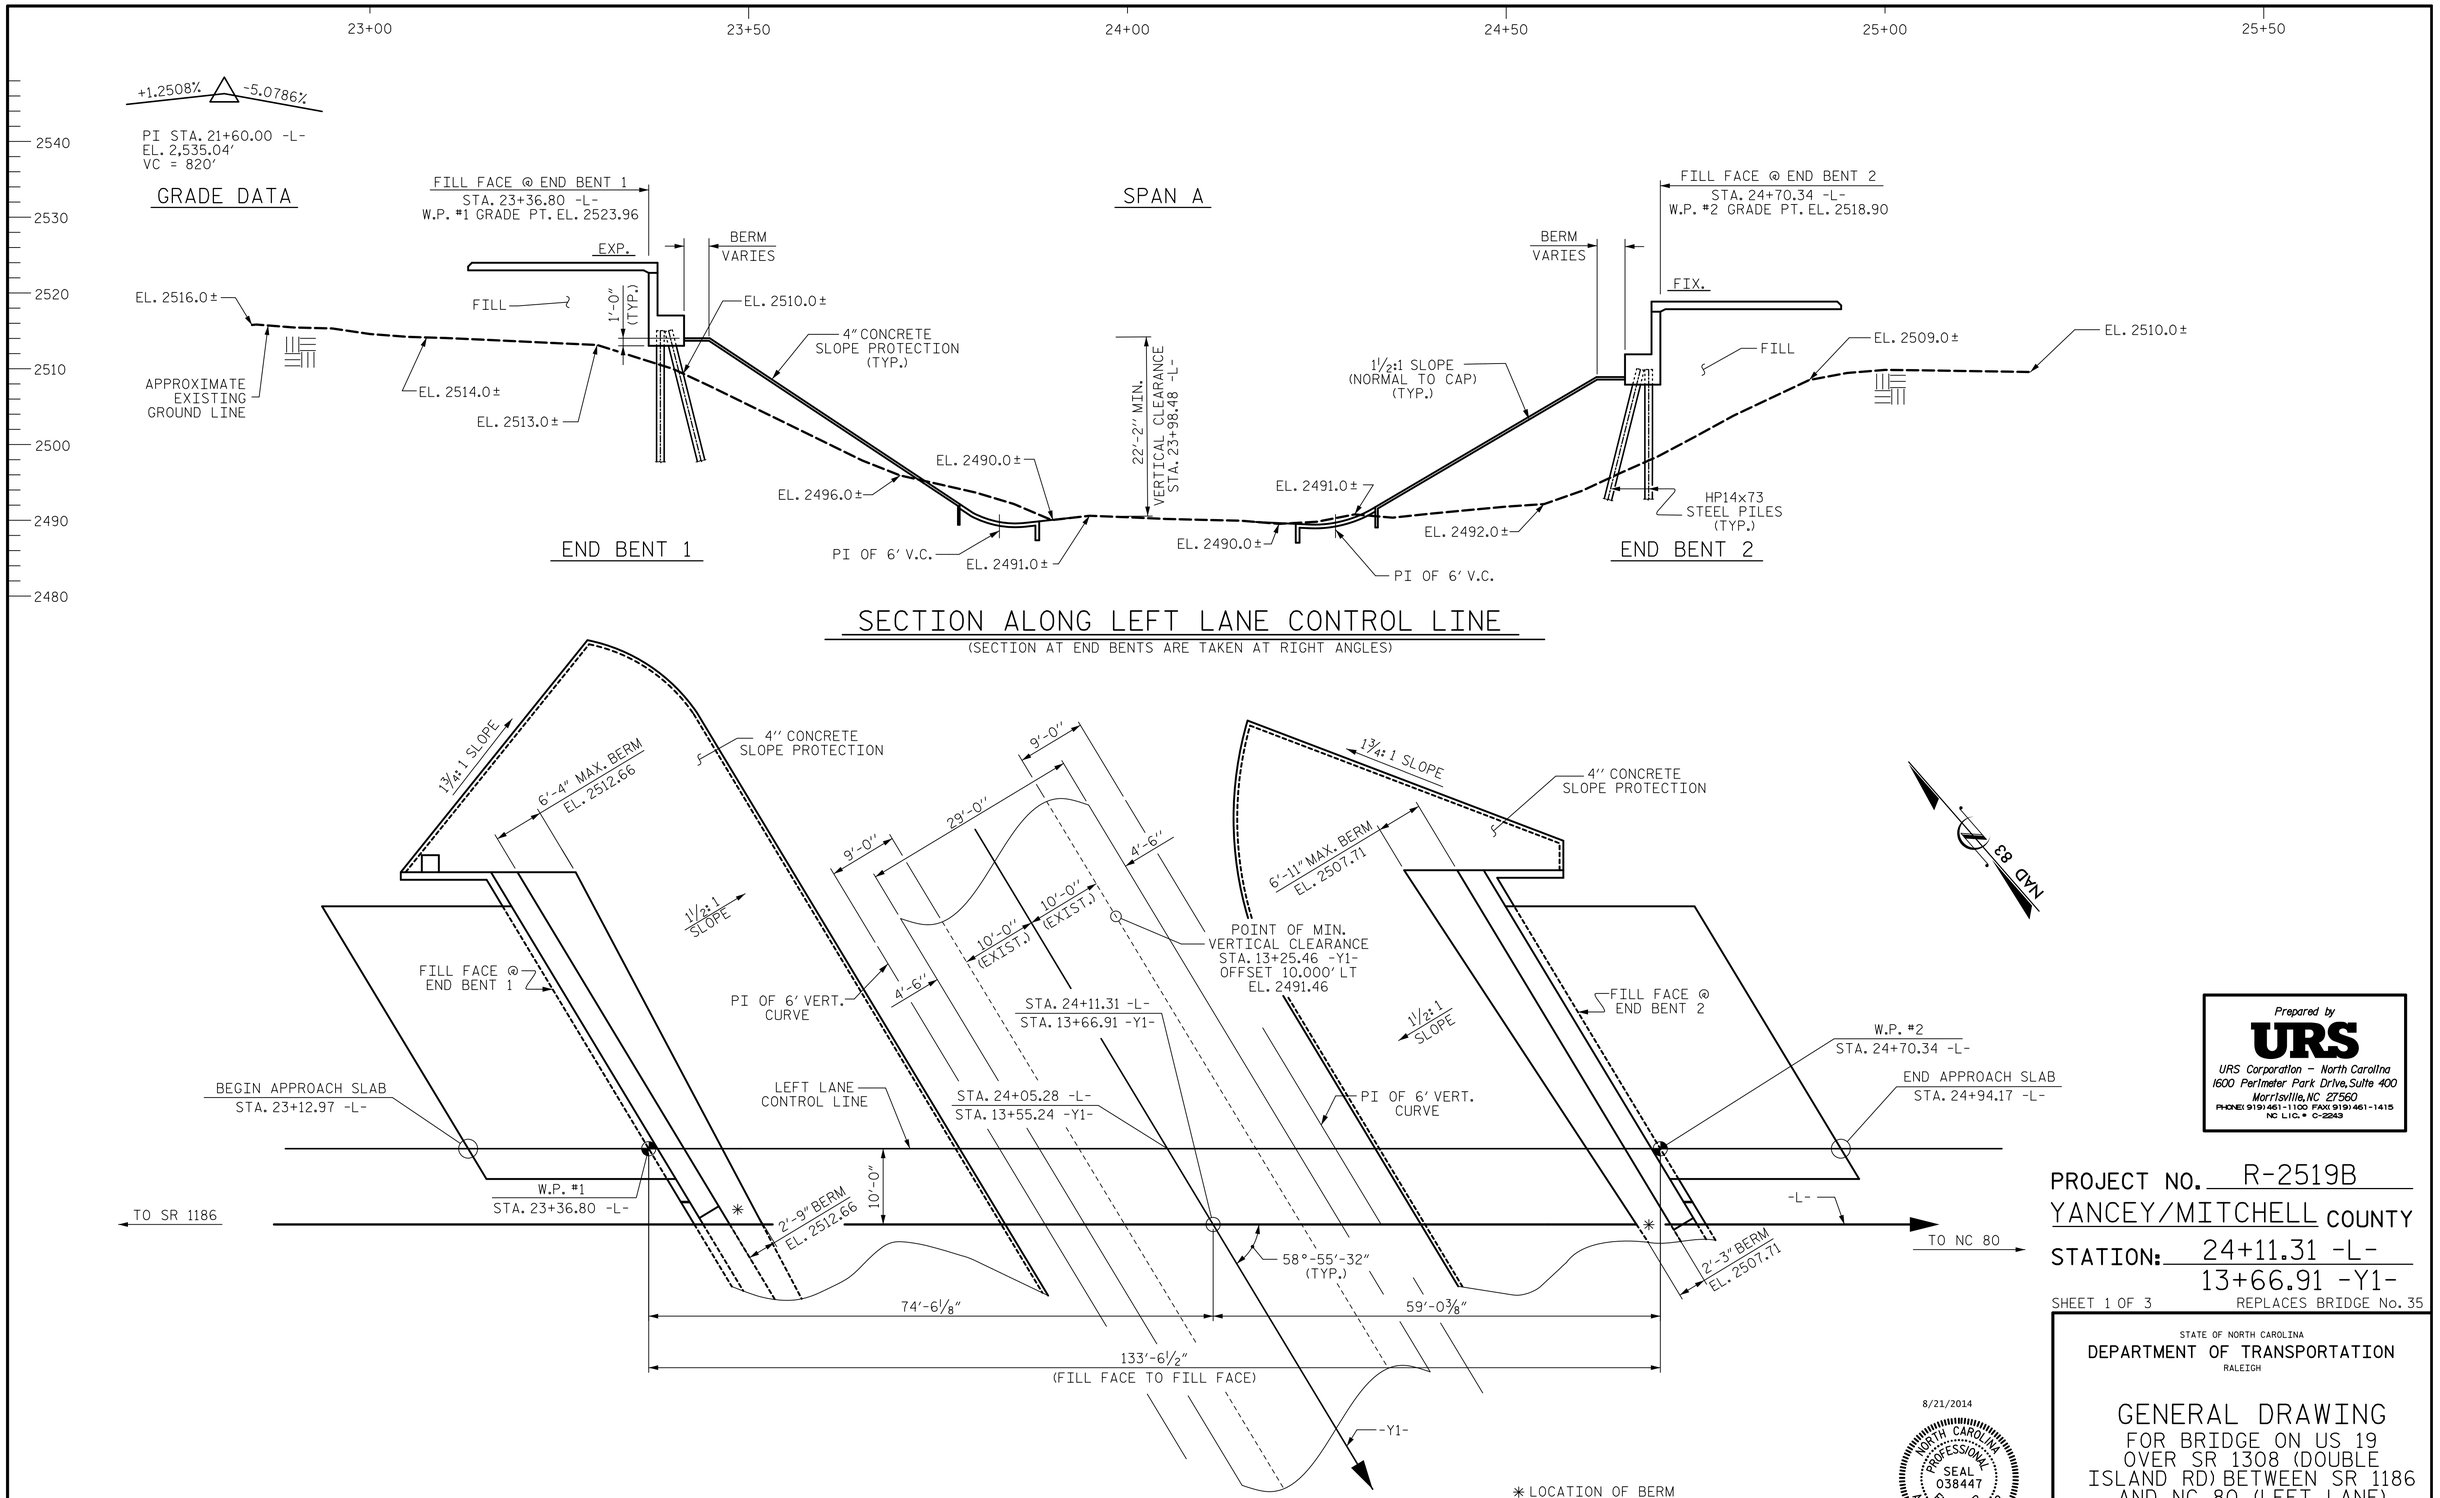

Prepared by
URS
URS Corporation – North Carolina
1600 Perimeter Park Drive, Suite 400
Morrisville, NC 27560
PHONE: 919 461-1100 FAX: 919 461-1415
NC LIC.# C-2243

PROJECT NO. R-2519B
YANCEY/MITCHELL COUNTY
STATION: 24+11.31 -L-
13+66.91 -Y1-

SHEET 1 OF 3 REPLACES BRIDGE No. 35

STATE OF NORTH CAROLINA
DEPARTMENT OF TRANSPORTATION
RALEIGH

GENERAL DRAWING
FOR BRIDGE ON US 19
OVER SR 1308 (DOUBLE
ISLAND RD) BETWEEN SR 1186
AND NC 80 (LEFT LANE)

8/21/2014
NORTH CAROLINA PROFESSIONAL SEAL 038447 ENGINEER ANDREW S. MILLER
DocuSigned by: Andrew S. Miller
D5D820D94054460...

REVISIONS						SHEET NO.
NO.	BY:	DATE:	NO.	BY:	DATE:	S-1
1			3			TOTAL SHEETS
2			4			194

DRAWN BY : R. L. WHITCHER DATE : 8/2/12
CHECKED BY : K. H. COMPTON DATE : 2/4/13
DESIGNED BY : J.C. HALL DATE : 11/29/12

8/20/2014
P:\Jobs1\R2519B\Structures\Electronic Signed Plans\Str 1\401_001_S01_R2519B_GD_01.dgn
kyle_compton

STR #1