DocuSign Envelope ID: BF27B874-C54A-4DE8-B3F6-99270604783F

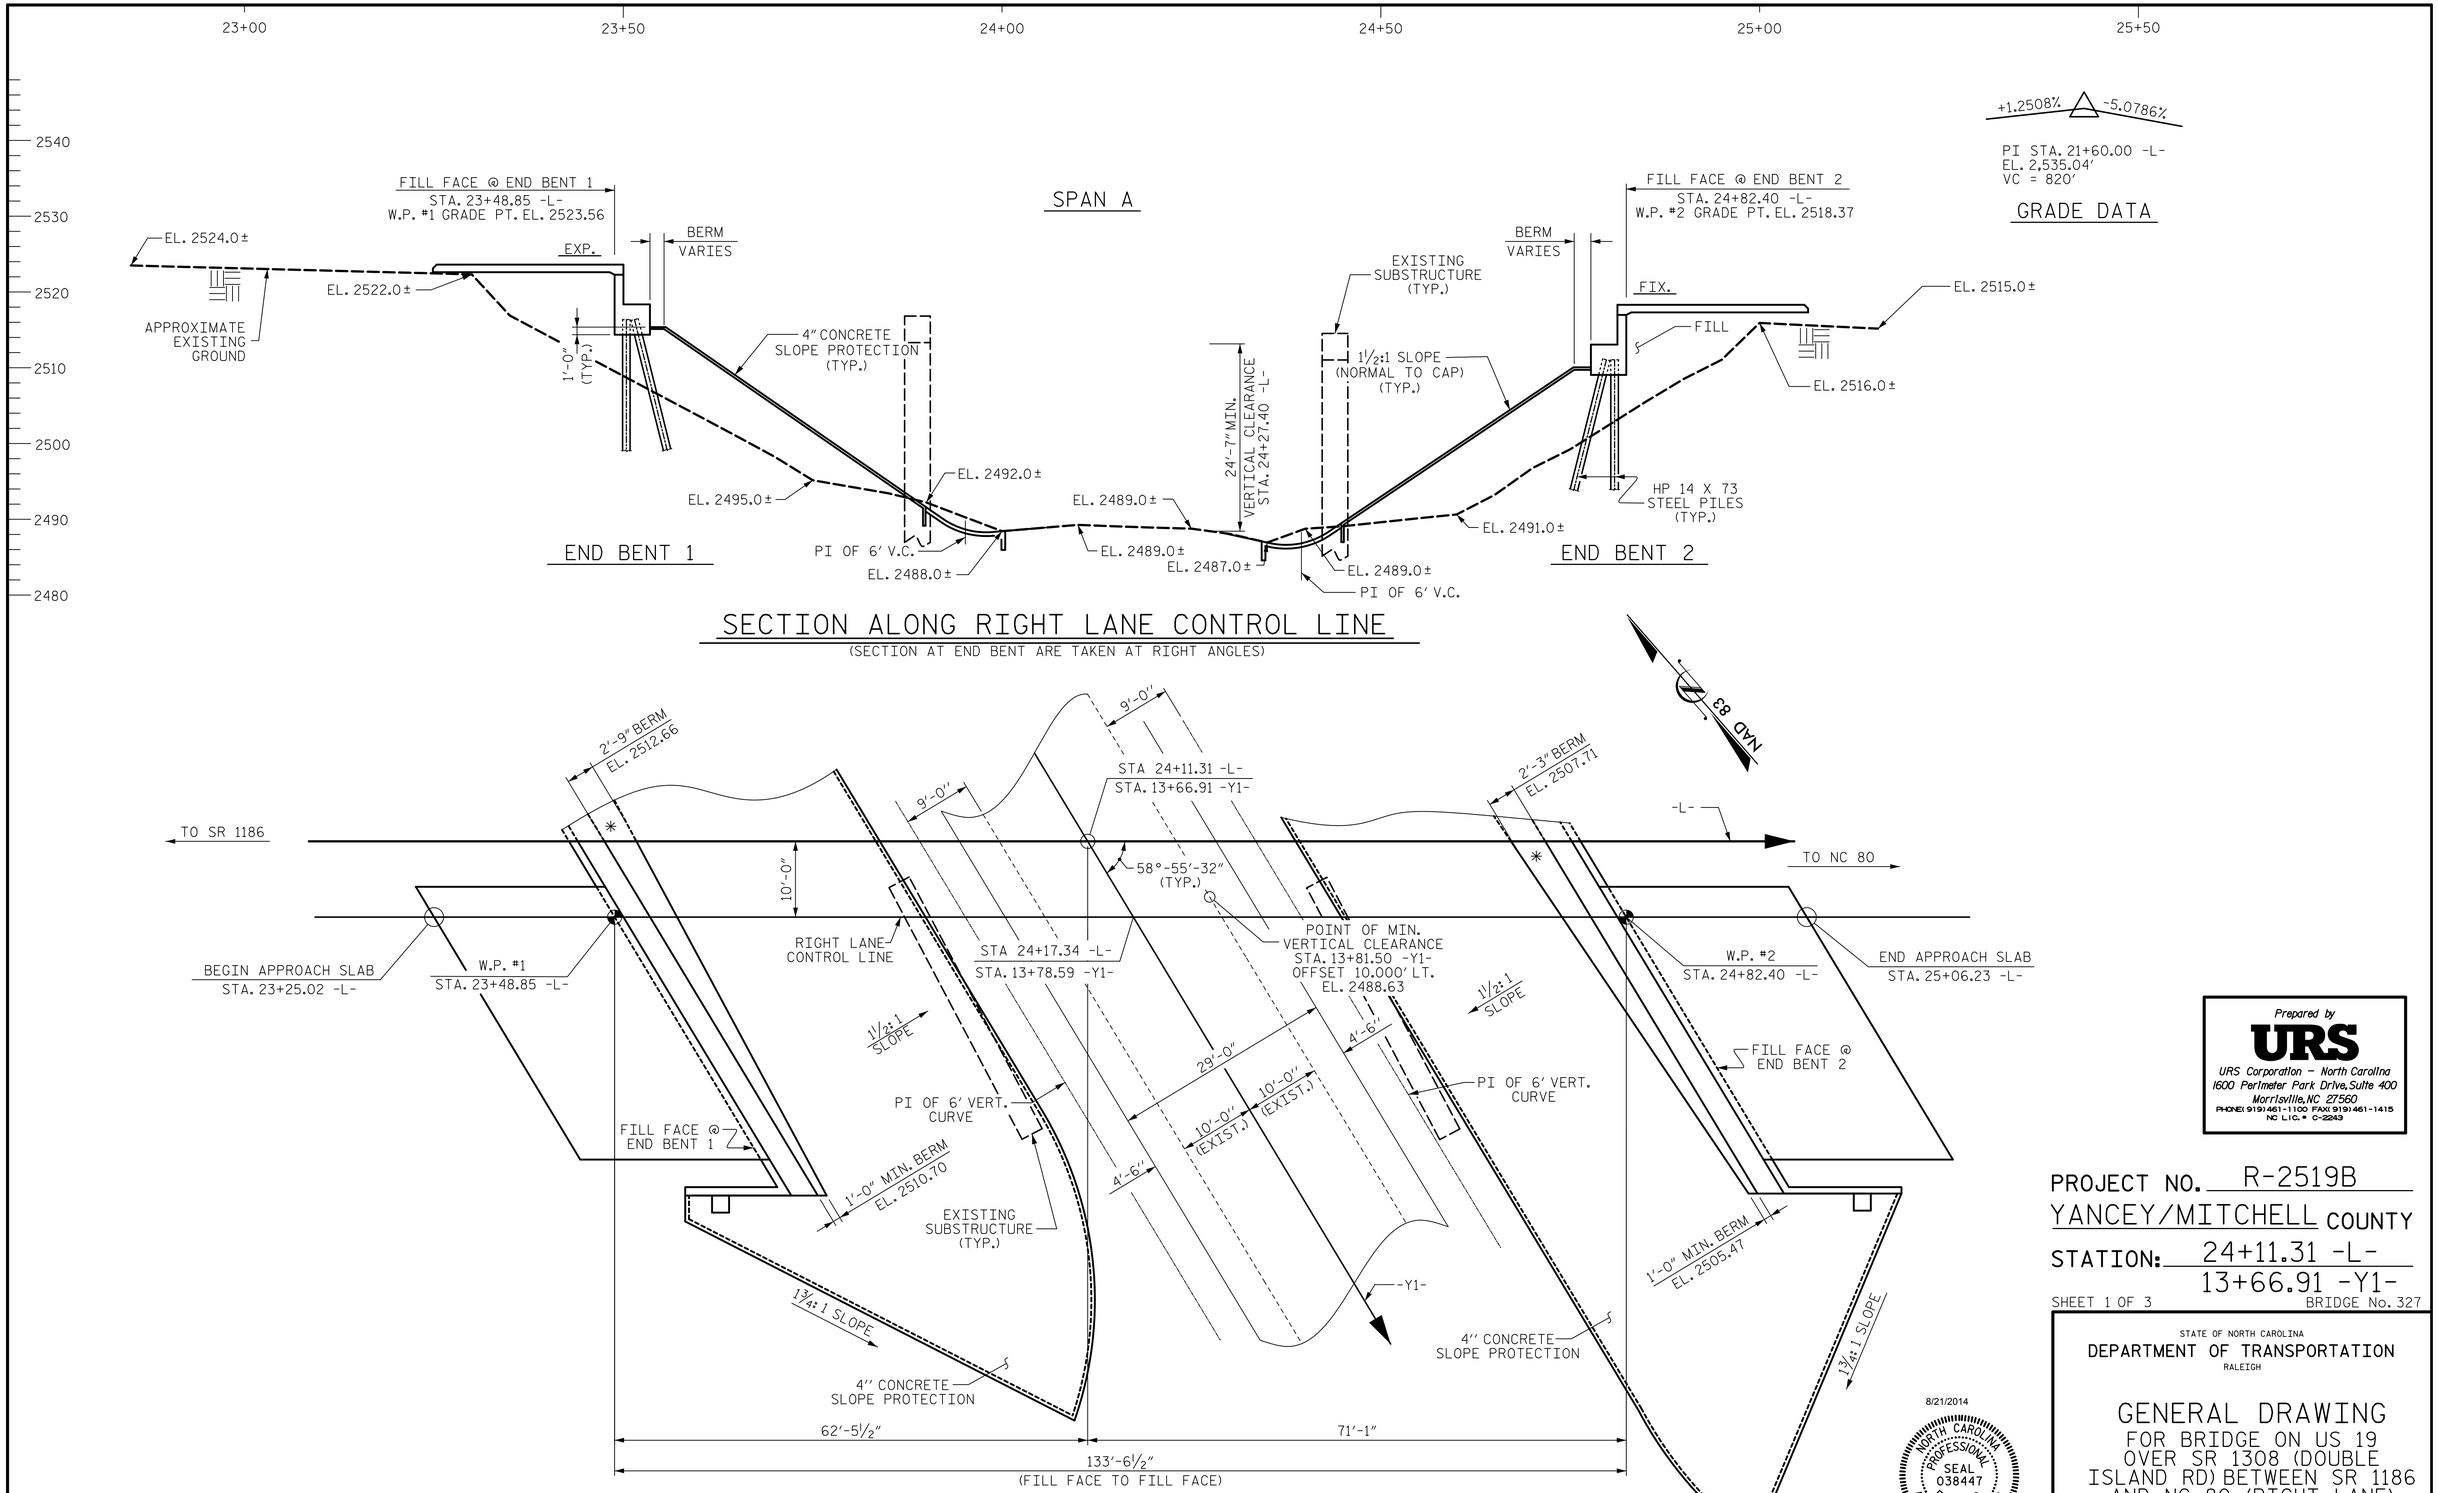

Prepared by
URS
URS Corporation – North Carolina
1600 Perimeter Park Drive, Suite 400
Morrisville, NC 27560
PHONE: 919.461.1100 FAX: 919.461.1415
NC LIC.# C-2243

PROJECT NO. R-2519B
YANCEY/MITCHELL COUNTY
STATION: 24+11.31 -L-
13+66.91 -Y1-
SHEET 1 OF 3
BRIDGE No. 327

STATE OF NORTH CAROLINA
DEPARTMENT OF TRANSPORTATION
RALEIGH

GENERAL DRAWING
FOR BRIDGE ON US 19 OVER SR 1308 (DOUBLE ISLAND RD) BETWEEN SR 1186 AND NC 80 (RIGHT LANE)

8/21/2014
NORTH CAROLINA PROFESSIONAL SEAL 038447 ENGINEER ANDREW S. MILLER

DocuSigned by:
Andrew S. Miller
D5D820D9405446D...

REVISIONS						SHEET NO.
NO.	BY:	DATE:	NO.	BY:	DATE:	S-28
1			3			TOTAL SHEETS
2			4			194

DRAWN BY : K.H. COMPTON DATE : 4/1/13
CHECKED BY : R.L. WHITCHER DATE : 4/17/13
DESIGNED BY : J.C. HALL DATE : 11/29/12

8/20/2014
R:\Jobs1\R2519B\Structures\Electronic Signed Plans\Str 2\402_001_S02_R2519B_GD_01.dgn
kyle_compton