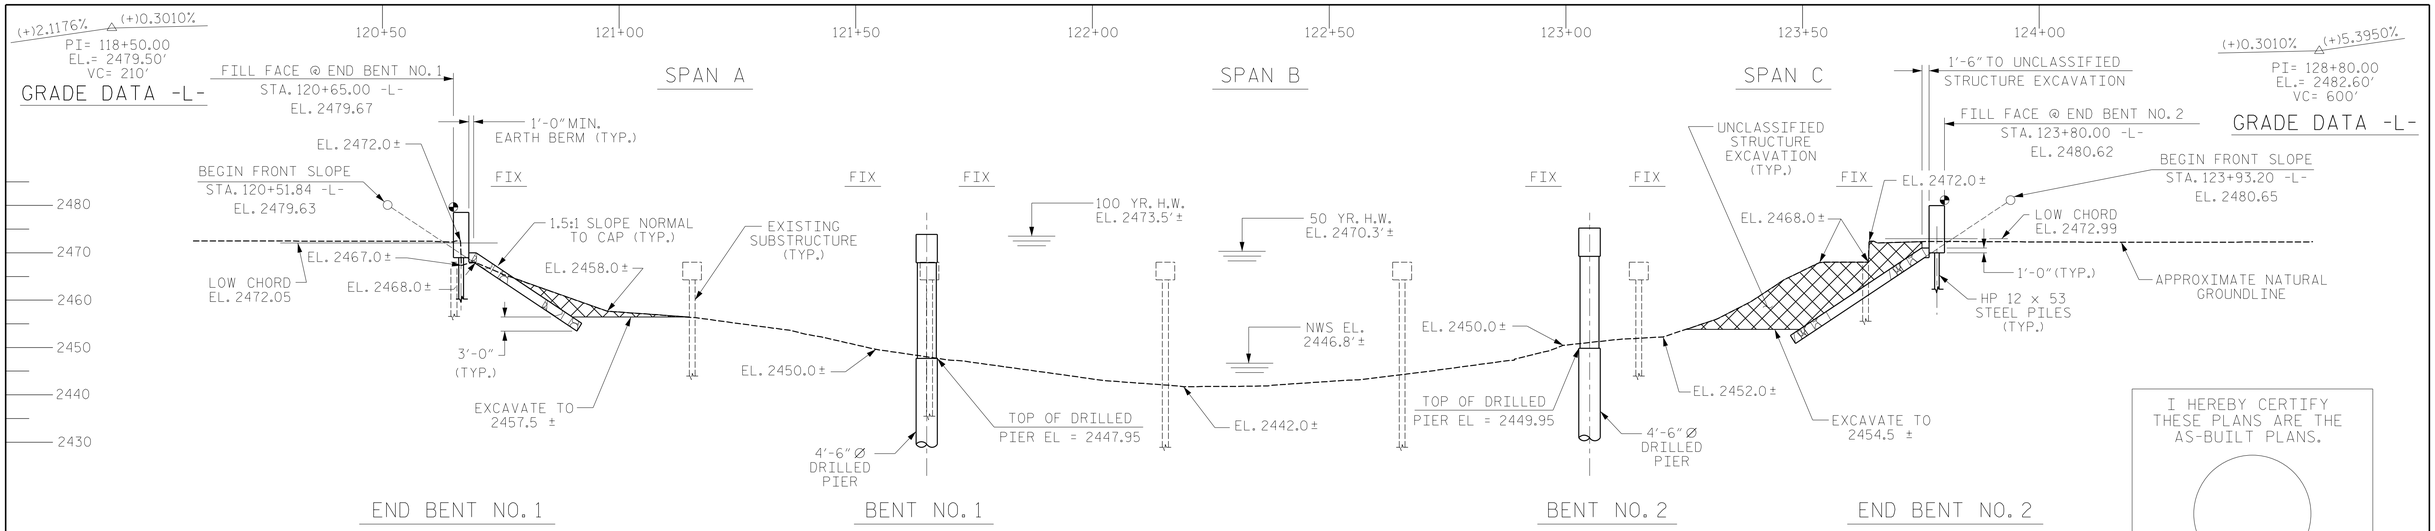

SECTION ALONG LEFT LANE WORKLINE

I HEREBY CERTIFY THESE PLANS ARE THE AS-BUILT PLANS.

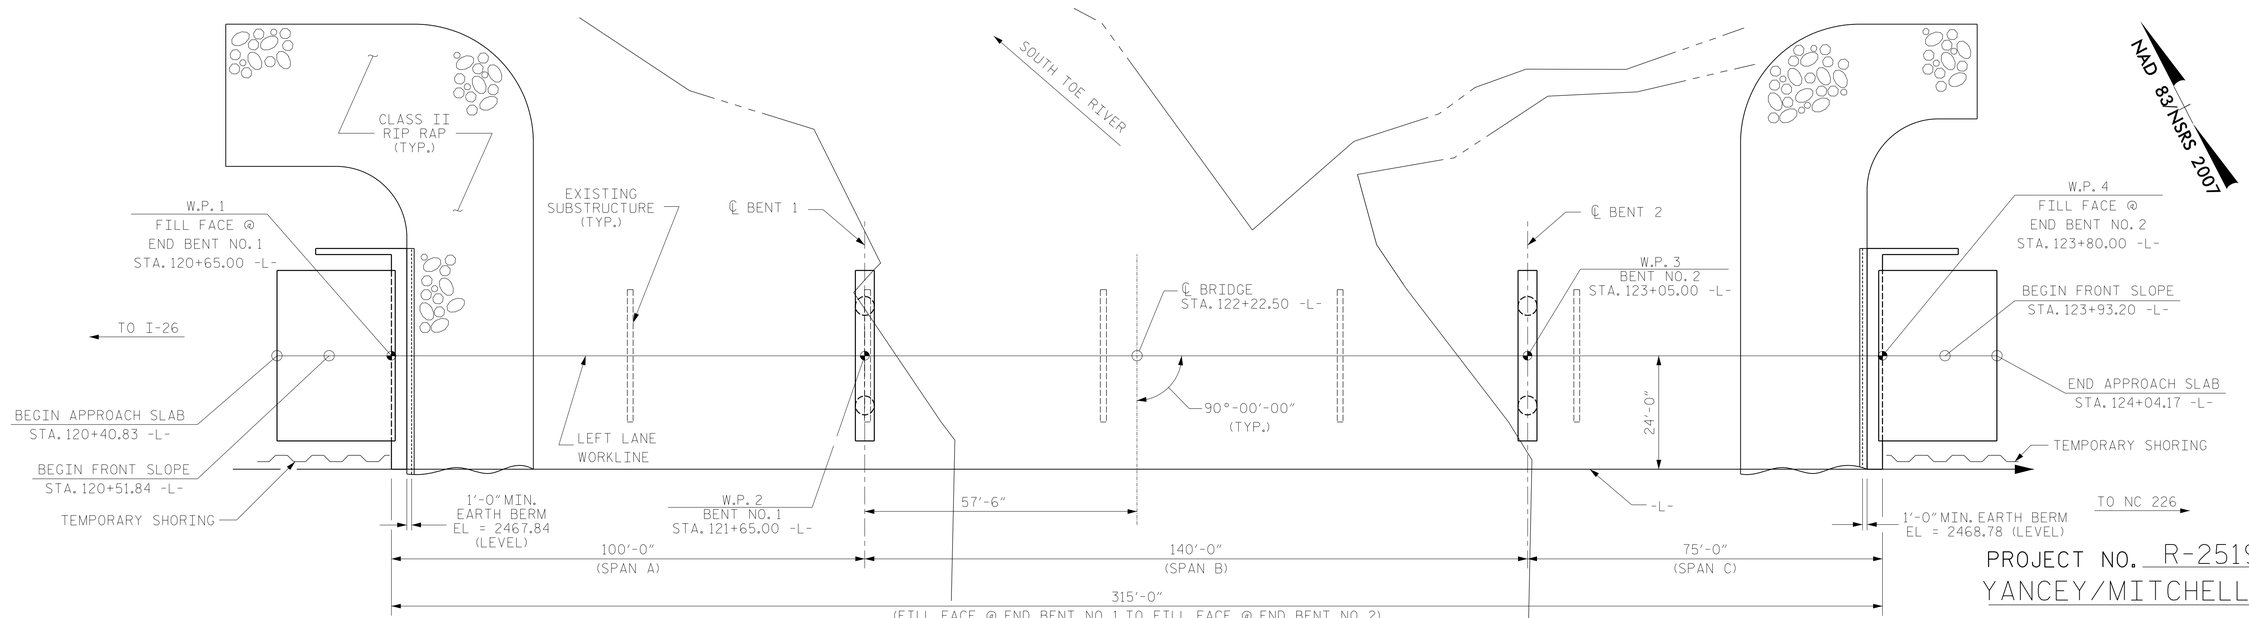

PLAN

(PILES AND DRILLED PIERS NOT SHOWN FOR CLARITY)

NOTE: EXISTING END BENTS NOT SHOWN IN PLAN VIEW FOR CLARITY. SEE SECTION VIEW FOR EXISTING END BENT LOCATIONS.

NOTE: FOR TEMPORARY WORKPAD SEE LOCATION SKETCH.

PROJECT NO. R-2519B
YANCEY/MITCHELL COUNTY
STATION: 122+22.50 -L-

SHEET 1 OF 3 REPLACES BRIDGE NO. 43

NORTH CAROLINA PROFESSIONAL SEAL 18442 ENGINEER RICHARD LEON BOLLINGER, JR.

Digitally signed by Richard L Bollinger
Date: 2014.08.26 14:45:33 -04'00'

RS&H IMPROVING YOUR WORLD

RS&H Architects-Engineers-Planners, Inc.
8601 Six Forks Road, Suite 260
Raleigh, NC 27615
919-846-6701 FAX 919-846-9080
www.rsandh.com
North Carolina License Nos. 50073 * F-0493 * C-28

STATE OF NORTH CAROLINA
DEPARTMENT OF TRANSPORTATION
RALEIGH

GENERAL DRAWING
FOR BRIDGE ON US 19E OVER THE SOUTH TOE RIVER BETWEEN I-26 AND NC 226 LEFT LANE

REVISIONS						SHEET NO.
NO.	BY:	DATE:	NO.	BY:	DATE:	S-55
1			3			TOTAL SHEETS
2			4			194

DRAWN BY : SMK, JML DATE : 11/2012
CHECKED BY : JMR DATE : 11/2012
DESIGN ENGINEER OF RECORD : JMR DATE : 11/2012

DWG. No. 001