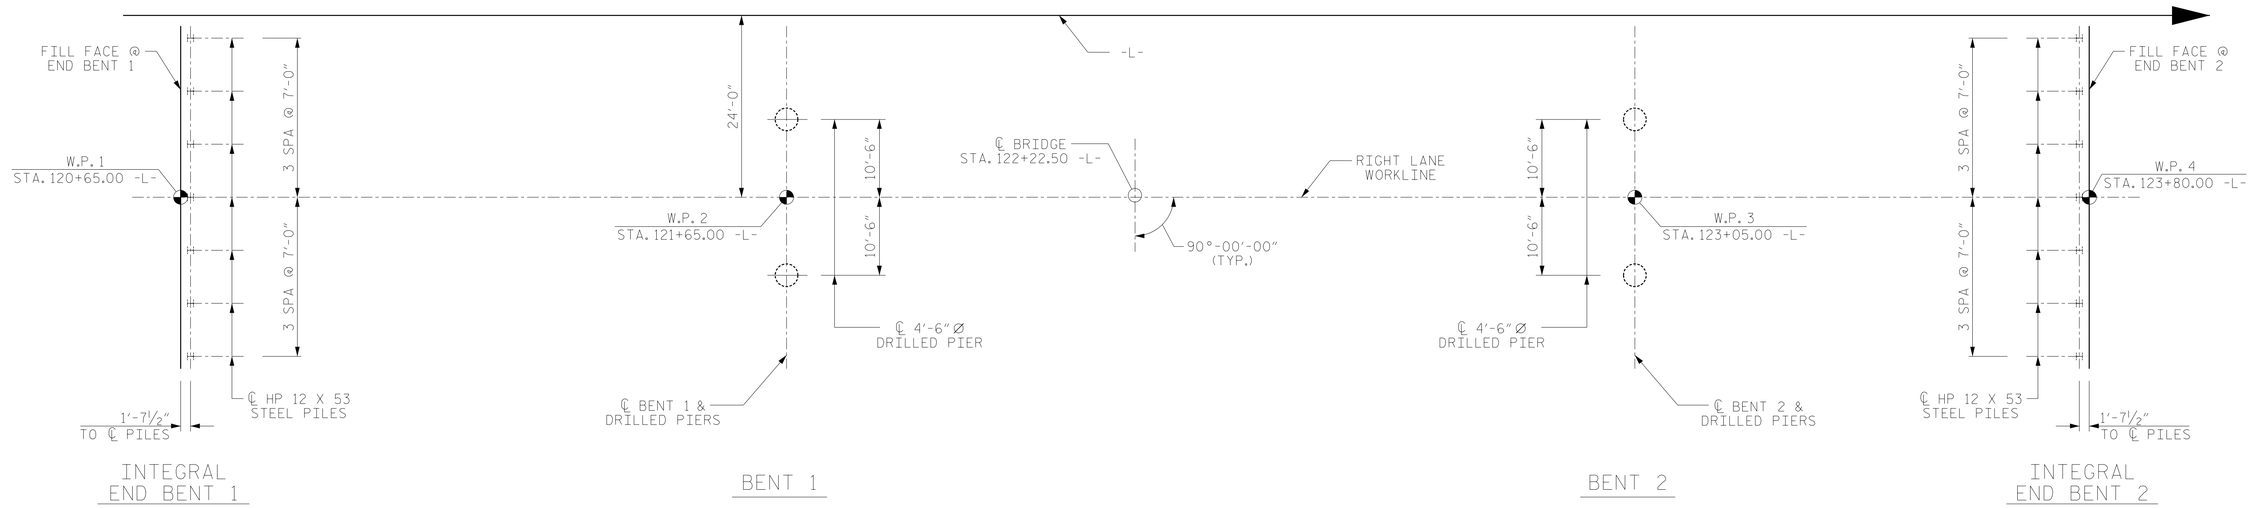

FOUNDATION LAYOUT

DIMENSIONS LOCATING PILES ARE SHOWN TO ℄ PILES.

NOTES:

FOR PILES, SEE SECTION 450 OF THE STANDARD SPECIFICATIONS.

PILES AT END BENT No. 1 ARE DESIGNED FOR A FACTORED RESISTANCE OF 125 TONS PER PILE.

DRIVE PILES AT END BENT No. 1 TO A REQUIRED DRIVING RESISTANCE OF 208 TONS PER PILE.

FOR DRILLED PIERS, SEE SECTION 411 OF THE STANDARD SPECIFICATIONS.

INSTALL DRILLED PIERS AT BENT No. 1 TO A TIP ELEVATION NO HIGHER THAN 2410.0 FT (LT), 2402.0 FT (RT), AND WITH THE REQUIRED TIP RESISTANCE.

DRILLED PIERS AT BENT No. 1 ARE DESIGNED FOR A FACTORED RESISTANCE OF 812.0 TONS PER PIER. CHECK FIELD CONDITIONS FOR THE REQUIRED TIP RESISTANCE OF 25.0 TSF.

PERMANENT STEEL CASING MAY BE REQUIRED FOR DRILLED PIERS AT BENT No. 1. IF REQUIRED, DO NOT EXTEND PERMANENT CASINGS BELOW ELEVATION 2436.0 FT WITHOUT PRIOR APPROVAL FROM THE ENGINEER. THE ENGINEER WILL DETERMINE THE NEED FOR PERMANENT STEEL CASING.

THE SCOUR CRITICAL ELEVATION FOR BENT No. 1 IS ELEVATION 2424.0 FT. THE SCOUR CRITICAL ELEVATIONS ARE USED TO MONITOR POSSIBLE SCOUR PROBLEMS DURING THE LIFE OF THE STRUCTURE.

DRILLED PIERS AT BENT No. 2 ARE DESIGNED FOR A FACTORED RESISTANCE OF 755.0 TONS PER PIER. CHECK FIELD CONDITIONS FOR THE REQUIRED TIP RESISTANCE OF 25.0 TSF.

INSTALL DRILLED PIERS AT BENT No. 2 TO A TIP ELEVATION NO HIGHER THAN 2405.0 FT (LT), AND 2412.0 FT (RT), AND WITH THE REQUIRED TIP RESISTANCE.

PERMANENT STEEL CASING MAY BE REQUIRED FOR DRILLED PIERS AT BENT No. 2. IF REQUIRED, DO NOT EXTEND THE CASING BELOW ELEVATION 2432.5 FT WITHOUT PRIOR APPROVAL FROM THE ENGINEER. THE ENGINEER WILL DETERMINE THE NEED FOR PERMANENT STEEL CASING.

THE SCOUR CRITICAL ELEVATION FOR BENT No. 2 IS ELEVATION 2422.0 FT. THE SCOUR CRITICAL ELEVATIONS ARE USED TO MONITOR POSSIBLE SCOUR PROBLEMS DURING THE LIFE OF THE STRUCTURE.

SID INSPECTIONS ARE REQUIRED FOR DRILLED PIERS AT BENTS Nos 1 AND 2. FOR SID INSPECTIONS, SEE SECTION 411 OF THE STANDARD SPECIFICATIONS.

CSL TUBES ARE REQUIRED AND CSL TESTING MAY BE REQUIRED FOR THE DRILLED PIERS. THE ENGINEER WILL DETERMINE THE NEED FOR CSL TESTING. FOR CSL TESTING, SEE SECTION 411 OF THE STANDARD SPECIFICATIONS.

SPT IS REQUIRED FOR DRILLED PIERS AT BENTS No. 1 AND 2. FOR SPT TESTING. SEE SECTION 411 OF THE STANDARD SPECIFICATIONS.

PILES AT END BENT No. 2 ARE DESIGNED FOR A FACTORED RESISTANCE OF 125 TONS PER PILE.

DRIVE PILES AT END BENT No. 2 TO A REQUIRED DRIVING RESISTANCE OF 208 TONS PER PILE.

PROJECT NO. R-2519B
YANCEY/MITCHELL COUNTY
STATION: 122+22.50 -L-

SHEET 2 OF 3

DRAWN BY :	MKO	DATE :	04/2013
CHECKED BY :	JML	DATE :	07/2013
DESIGN ENGINEER OF RECORD :	JMR	DATE :	07/2013

DWG. No. 040

NORTH CAROLINA PROFESSIONAL SEAL 18442 ENGINEER RICHARD LEON BOLLINGER JR.

Digitally signed by Richard L Bollinger
Date: 2014.08.26 15:54:38 -04'00'

RS&H IMPROVING YOUR WORLD

RS&H Architects-Engineers-Planners, Inc.
8601 Six Forks Road, Suite 260
Raleigh, NC 27615
919-846-6701 FAX 919-846-9080
www.rsandh.com
North Carolina License Nos. 50073 * F-0453 * C-28

STATE OF NORTH CAROLINA
DEPARTMENT OF TRANSPORTATION
RALEIGH

GENERAL DRAWING
FOR BRIDGE ON US 19E
OVER THE SOUTH TOE RIVER
BETWEEN I-26 AND NC 226

RIGHT LANE

REVISIONS						SHEET NO.
NO.	BY:	DATE:	NO.	BY:	DATE:	S-94
1			3			TOTAL SHEETS
2			4			194