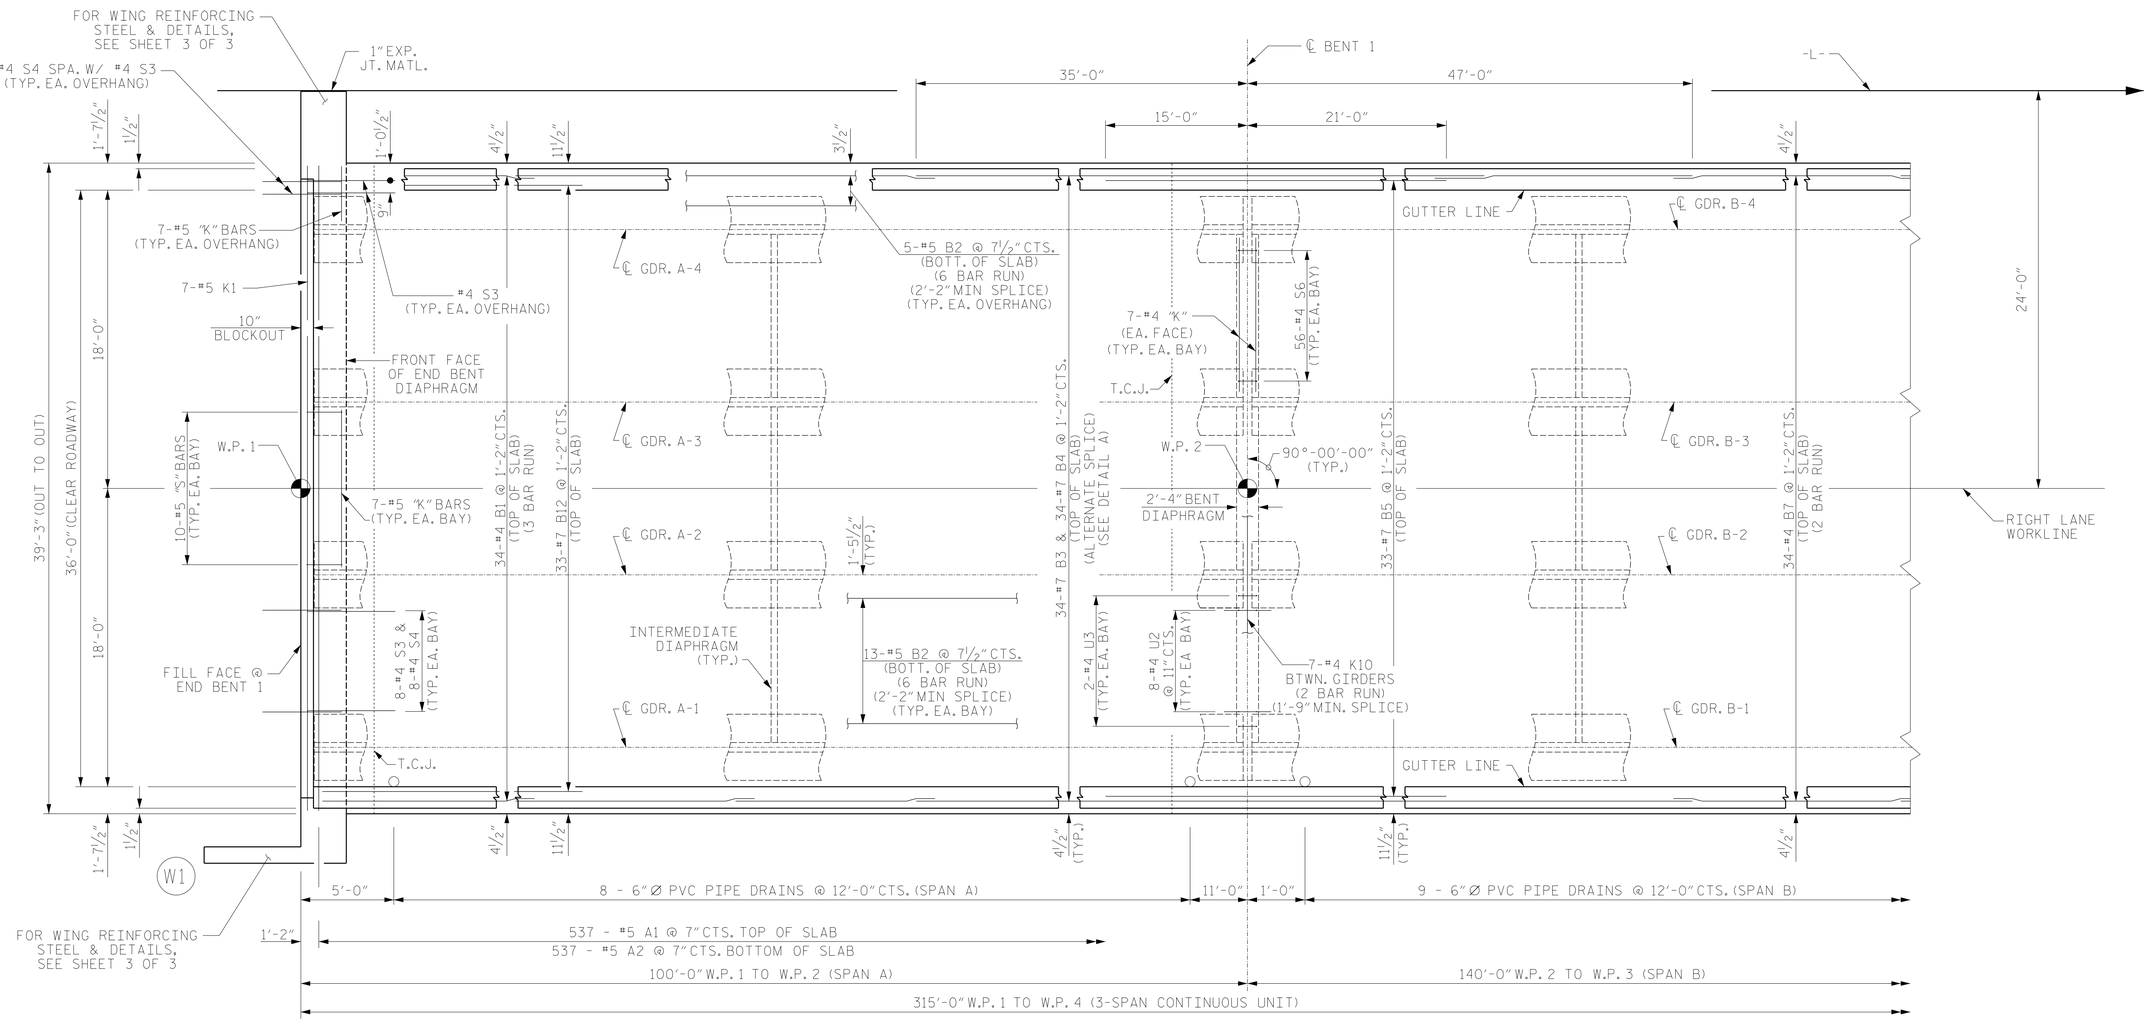

PLAN OF SPAN A AND B

NOTES:

FOR END BENT DIAPHRAGM BARS AND BENT DIAPHRAGM BARS, SEE TYPICAL SECTION AND DETAILS.

T.C.J. = TRANSVERSE CONSTRUCTION JOINT

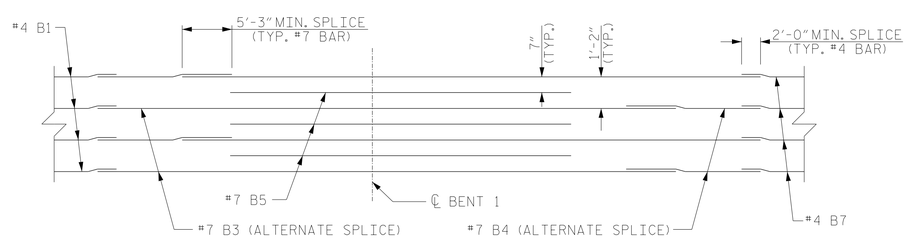

DETAIL A

DECK REINFORCEMENT IN TOP OF SLAB OVER INTERIOR BENT CONTINUOUS FOR LIVE LOAD

PROJECT NO. R-2519B
YANCEY/MITCHELL COUNTY
STATION: 122+22.50 -L-

SHEET 1 OF 3

NORTH CAROLINA PROFESSIONAL SEAL 18442 ENGINEER RICHARD LEON BOLLINGER, JR.

Digitally signed by Richard L Bollinger
Date: 2014.08.26 15:58:23 -04'00'

RS&H IMPROVING YOUR WORLD

RS&H Architects-Engineers-Planners, Inc.
8601 Six Forks Road, Suite 260
Raleigh, NC 27615
919-846-6701 FAX 919-846-9080
www.rsandh.com
North Carolina License Nos. 50073 * F-0493 * C-28

STATE OF NORTH CAROLINA
DEPARTMENT OF TRANSPORTATION
RALEIGH

SUPERSTRUCTURE

PLAN OF SPAN A AND B

RIGHT LANE

REVISIONS							SHEET NO.
NO.	BY:	DATE:	NO.	BY:	DATE:		S-100
1			3				TOTAL SHEETS
2			4				194

DWG. No. 046

DRAWN BY :	MKO	DATE :	04/2013
CHECKED BY :	JMR	DATE :	04/2013
DESIGN ENGINEER OF RECORD :	JMR	DATE :	04/2013