DocuSign Envelope ID: CEA55AD4-4441-4130-B669-B599833E5794

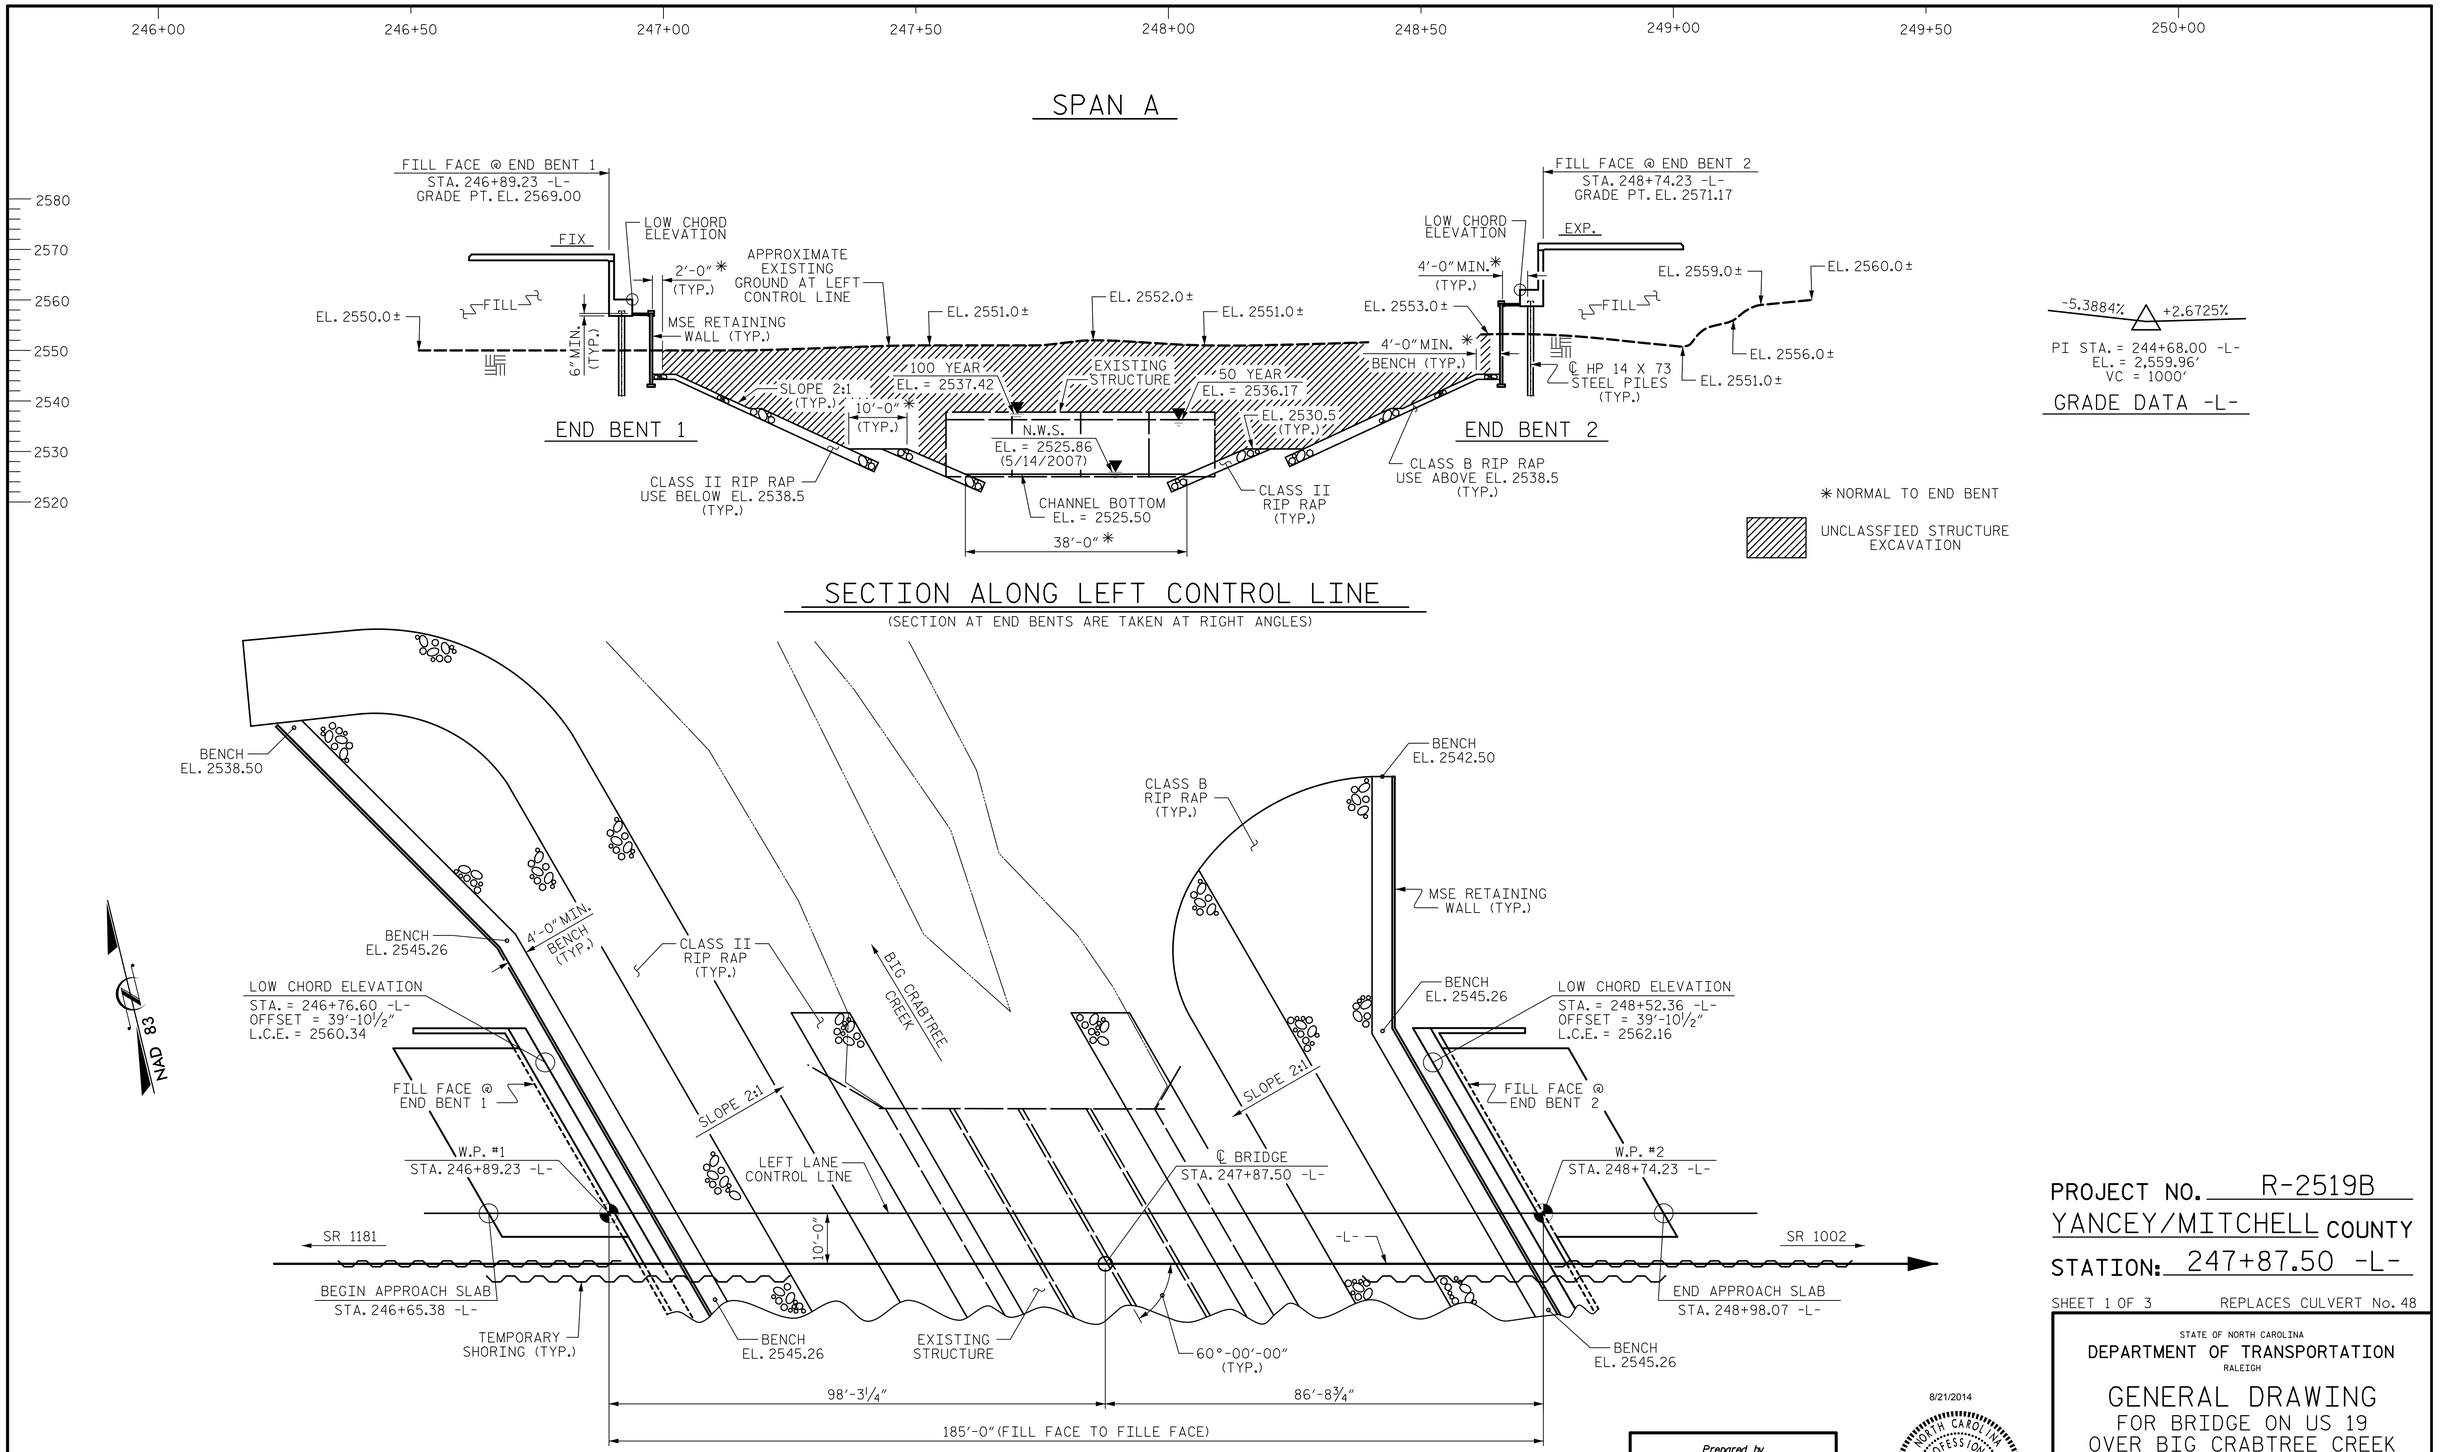

PROJECT NO. R-2519B

YANCEY/MITCHELL COUNTY

STATION: 247+87.50 -L-

SHEET 1 OF 3 REPLACES CULVERT No. 48

STATE OF NORTH CAROLINA
DEPARTMENT OF TRANSPORTATION
RALEIGH

GENERAL DRAWING
FOR BRIDGE ON US 19
OVER BIG CRABTREE CREEK
BETWEEN SR 1181 AND SR 1002
(LEFT LANE)

Prepared by
URS
URS Corporation - North Carolina
1600 Perimeter Park Drive, Suite 400
Morrisville, NC 27560
PHONE: (919) 461-1100 FAX: (919) 461-1415
NC LIC.# C-2243

8/21/2014
NORTH CAROLINA PROFESSIONAL SEAL 039173 ENGINEER MATTHEW K. TOM

DocuSigned by: Matthew K. Tom
D89B9F4882B747E...

REVISIONS						SHEET NO.
NO.	BY:	DATE:	NO.	BY:	DATE:	S-131
1			3			TOTAL SHEETS
2			4			194

STR. #5

DRAWN BY : M. K. TOM DATE : 11/27/12
CHECKED BY : K. H. COMPTON DATE : 2/5/13
DESIGNED BY : M. K. TOM DATE : 11/27/12

8/20/2014
P:\Jobs1\R2519B\Structures\Electronic Signed Plans\Str 5\405_001_S05_R2519B_GD_01.dgn
kyle_compton