DocuSign Envelope ID: CEA55AD4-4441-4130-B669-B599833E5794

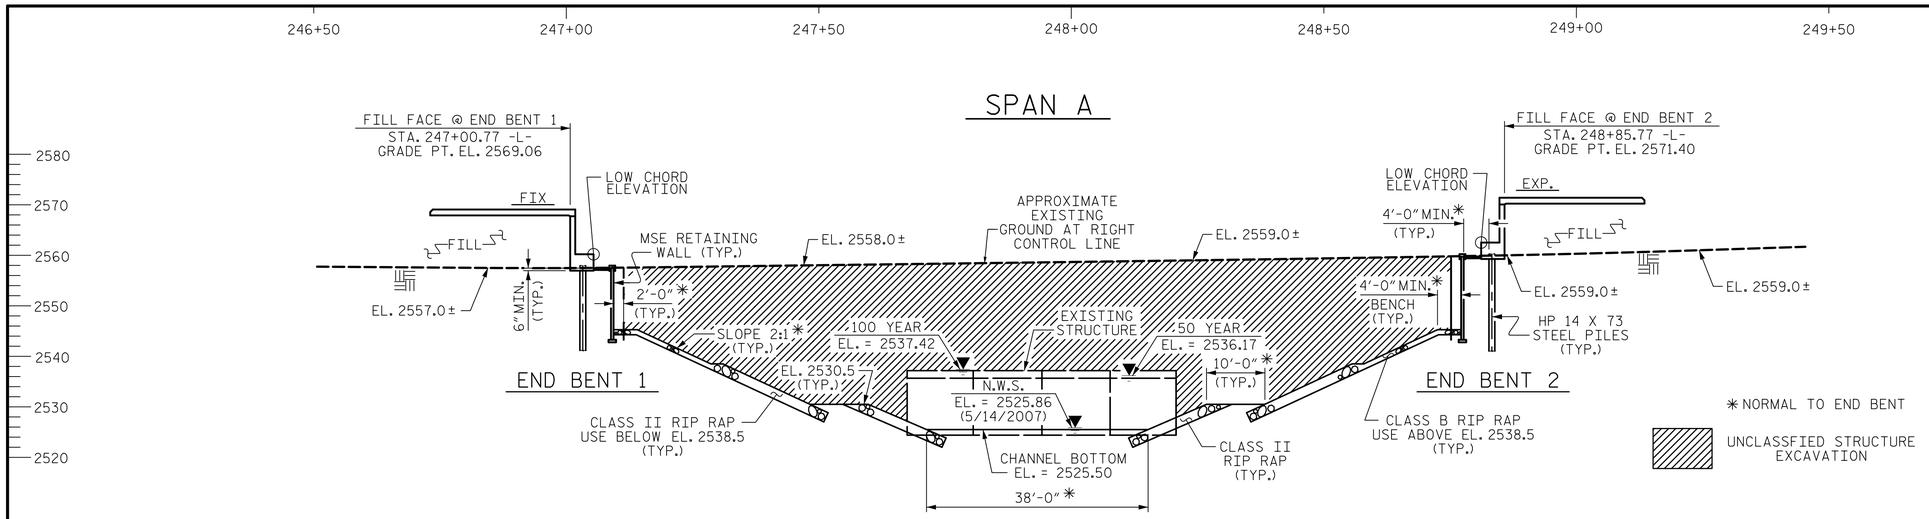

SECTION ALONG RIGHT CONTROL LINE

(SECTION AT END BENTS ARE TAKEN AT RIGHT ANGLES)

* NORMAL TO END BENT

UNCLASSFIED STRUCTURE EXCAVATION

-5.3884% +2.6725%

PI STA. = 244+68.00 -L-
EL. = 2,559.96'
VC = 1000'

GRADE DATA -L-

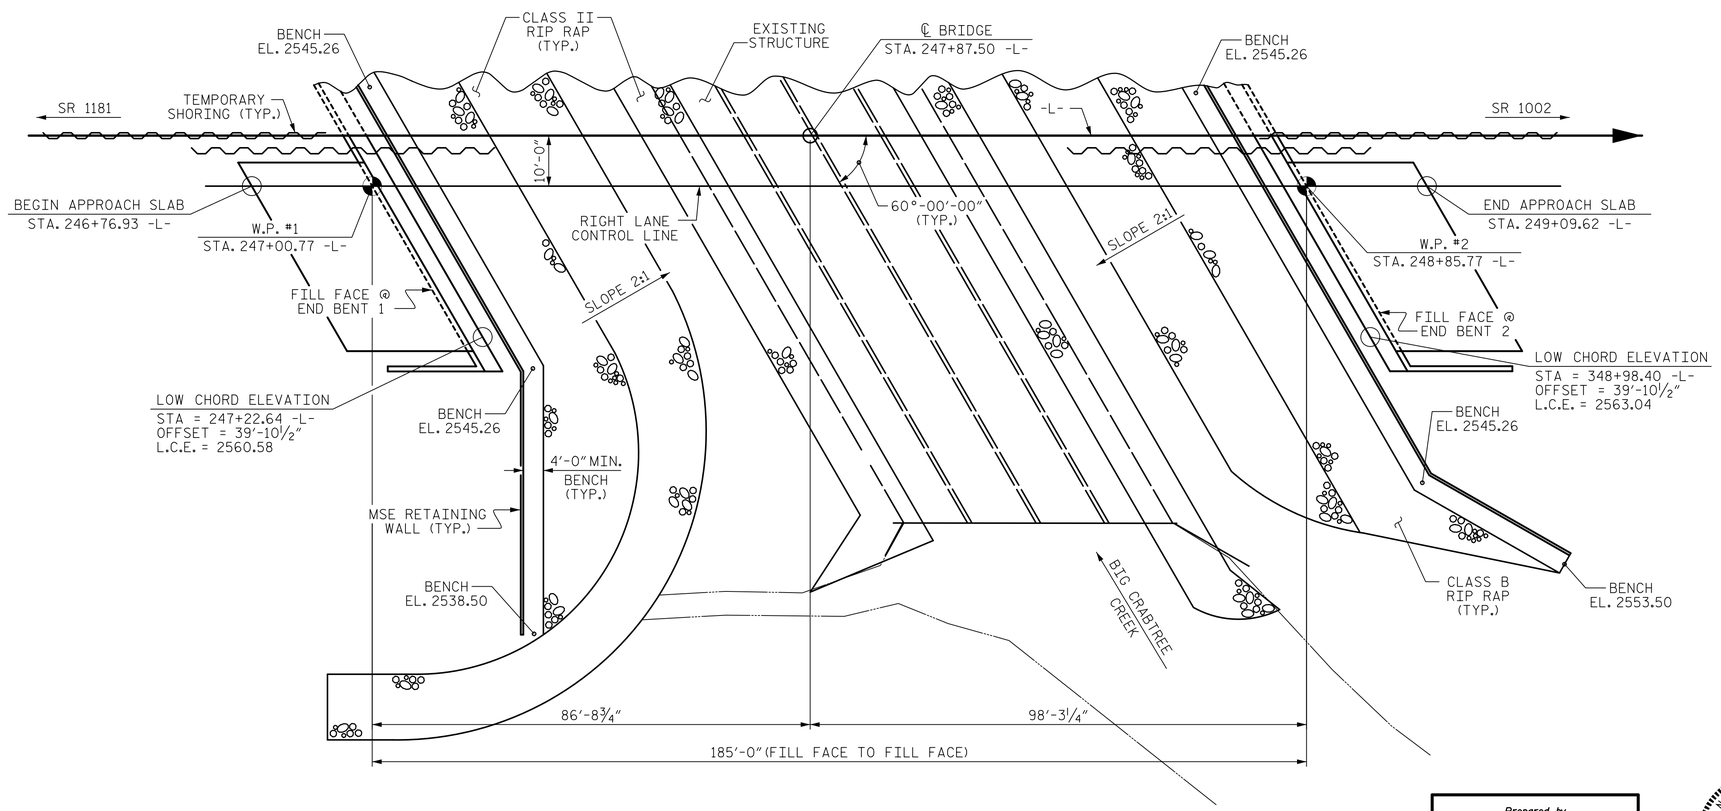

PLAN

(PILES ARE NOT SHOWN IN PLAN VIEW FOR CLARITY)

PROJECT NO. R-2519B
YANCEY/MITCHELL COUNTY
STATION: 247+87.50 -L-

SHEET 1 OF 3 REPLACES CULVERT No. 48

STATE OF NORTH CAROLINA
DEPARTMENT OF TRANSPORTATION
RALEIGH

GENERAL DRAWING
FOR BRIDGE ON US 19
OVER BIG CRABTREE CREEK
BETWEEN SR 1181 AND SR 1002
(RIGHT LANE)

Prepared by
URS
URS Corporation - North Carolina
1600 Perimeter Park Drive, Suite 400
Morrisville, NC 27560
PHONE: (919) 461-1100 FAX: (919) 461-1415
NC LIC.# C-2243

8/21/2014
NORTH CAROLINA PROFESSIONAL SEAL 039173 ENGINEER MATTHEW K. TOM

DocuSigned by:
Matthew K. Tom
D8B6B9F4882B747E...

DRAWN BY :	M. K. TOM	DATE :	2/7/13
CHECKED BY :	K. H. COMPTON	DATE :	4/16/13
DESIGNED BY :	M. K. TOM	DATE :	11/27/12

REVISIONS								SHEET NO.
NO.	BY:	DATE:	NO.	BY:	DATE:			S-163
1			3					TOTAL SHEETS
2			4					194

8/20/2014
P:\Jobs1\R2519B\Structures\Electronic Signed Plans\Str 6\406_001_S06_R2519B_GD_01.dgn
kyle_compton

STR. #6