DocuSign Envelope ID: CEA55AD4-4441-4130-B669-B599833E5794

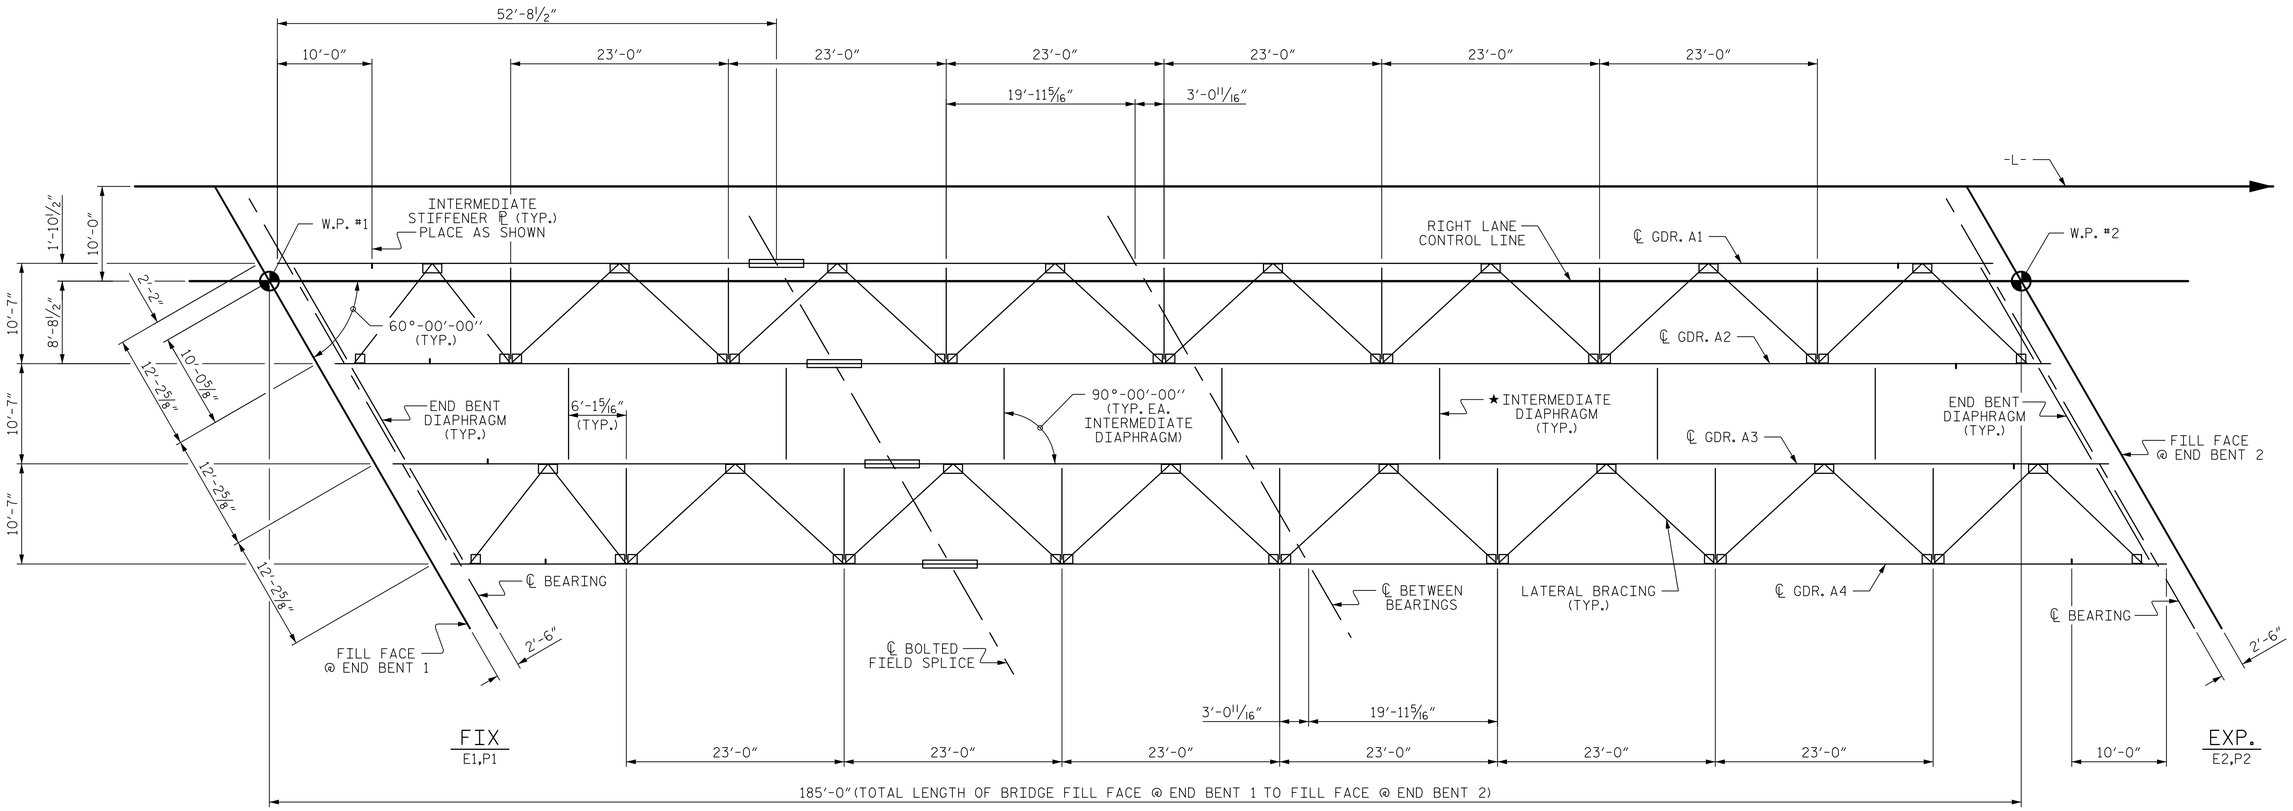

FRAMING PLAN

FOR LATERAL BRACING DETAILS, SEE "LATERAL BRACING" SHEET
★SEE "STRUCTURAL STEEL DETAILS" SHEET 3 OF 4
DIMENSIONS ARE TYPICAL FOR EACH GIRDER.

PROJECT NO. R-2519B
YANCEY/MITCHELL COUNTY
STATION: 247+87.50 -L-

STATE OF NORTH CAROLINA
DEPARTMENT OF TRANSPORTATION
RALEIGH
SUPERSTRUCTURE

FRAMING PLAN

(RIGHT LANE)

Prepared by
URS
URS Corporation - North Carolina
1600 Perimeter Park Drive, Suite 400
Morrisville, NC 27560
PHONE: 919) 461-1100 FAX: 919) 461-1415
NC LIC.# C-2243

8/21/2014
NORTH CAROLINA PROFESSIONAL SEAL 039173 ENGINEER MATTHEW K. TOM
DocuSigned by: Matthew K. Tom
D8969F488D2B747E...

REVISIONS						SHEET NO.
NO.	BY:	DATE:	NO.	BY:	DATE:	S-171
1			3			TOTAL SHEETS
2			4			194

DRAWN BY :	M. K. TOM	DATE :	2/7/13
CHECKED BY :	K. H. COMPTON	DATE :	4/16/13
DESIGNED BY :	M. K. TOM	DATE :	11/1/12

8/20/2014
P:\Jobs1\R2519B\Structures\Electronic Signed Plans\Str 6\406_017_S06_R2519B_FP.dgn
kyle_compton

STR. #6