DocuSign Envelope ID: CEA55AD4-4441-4130-B669-B599833E5794

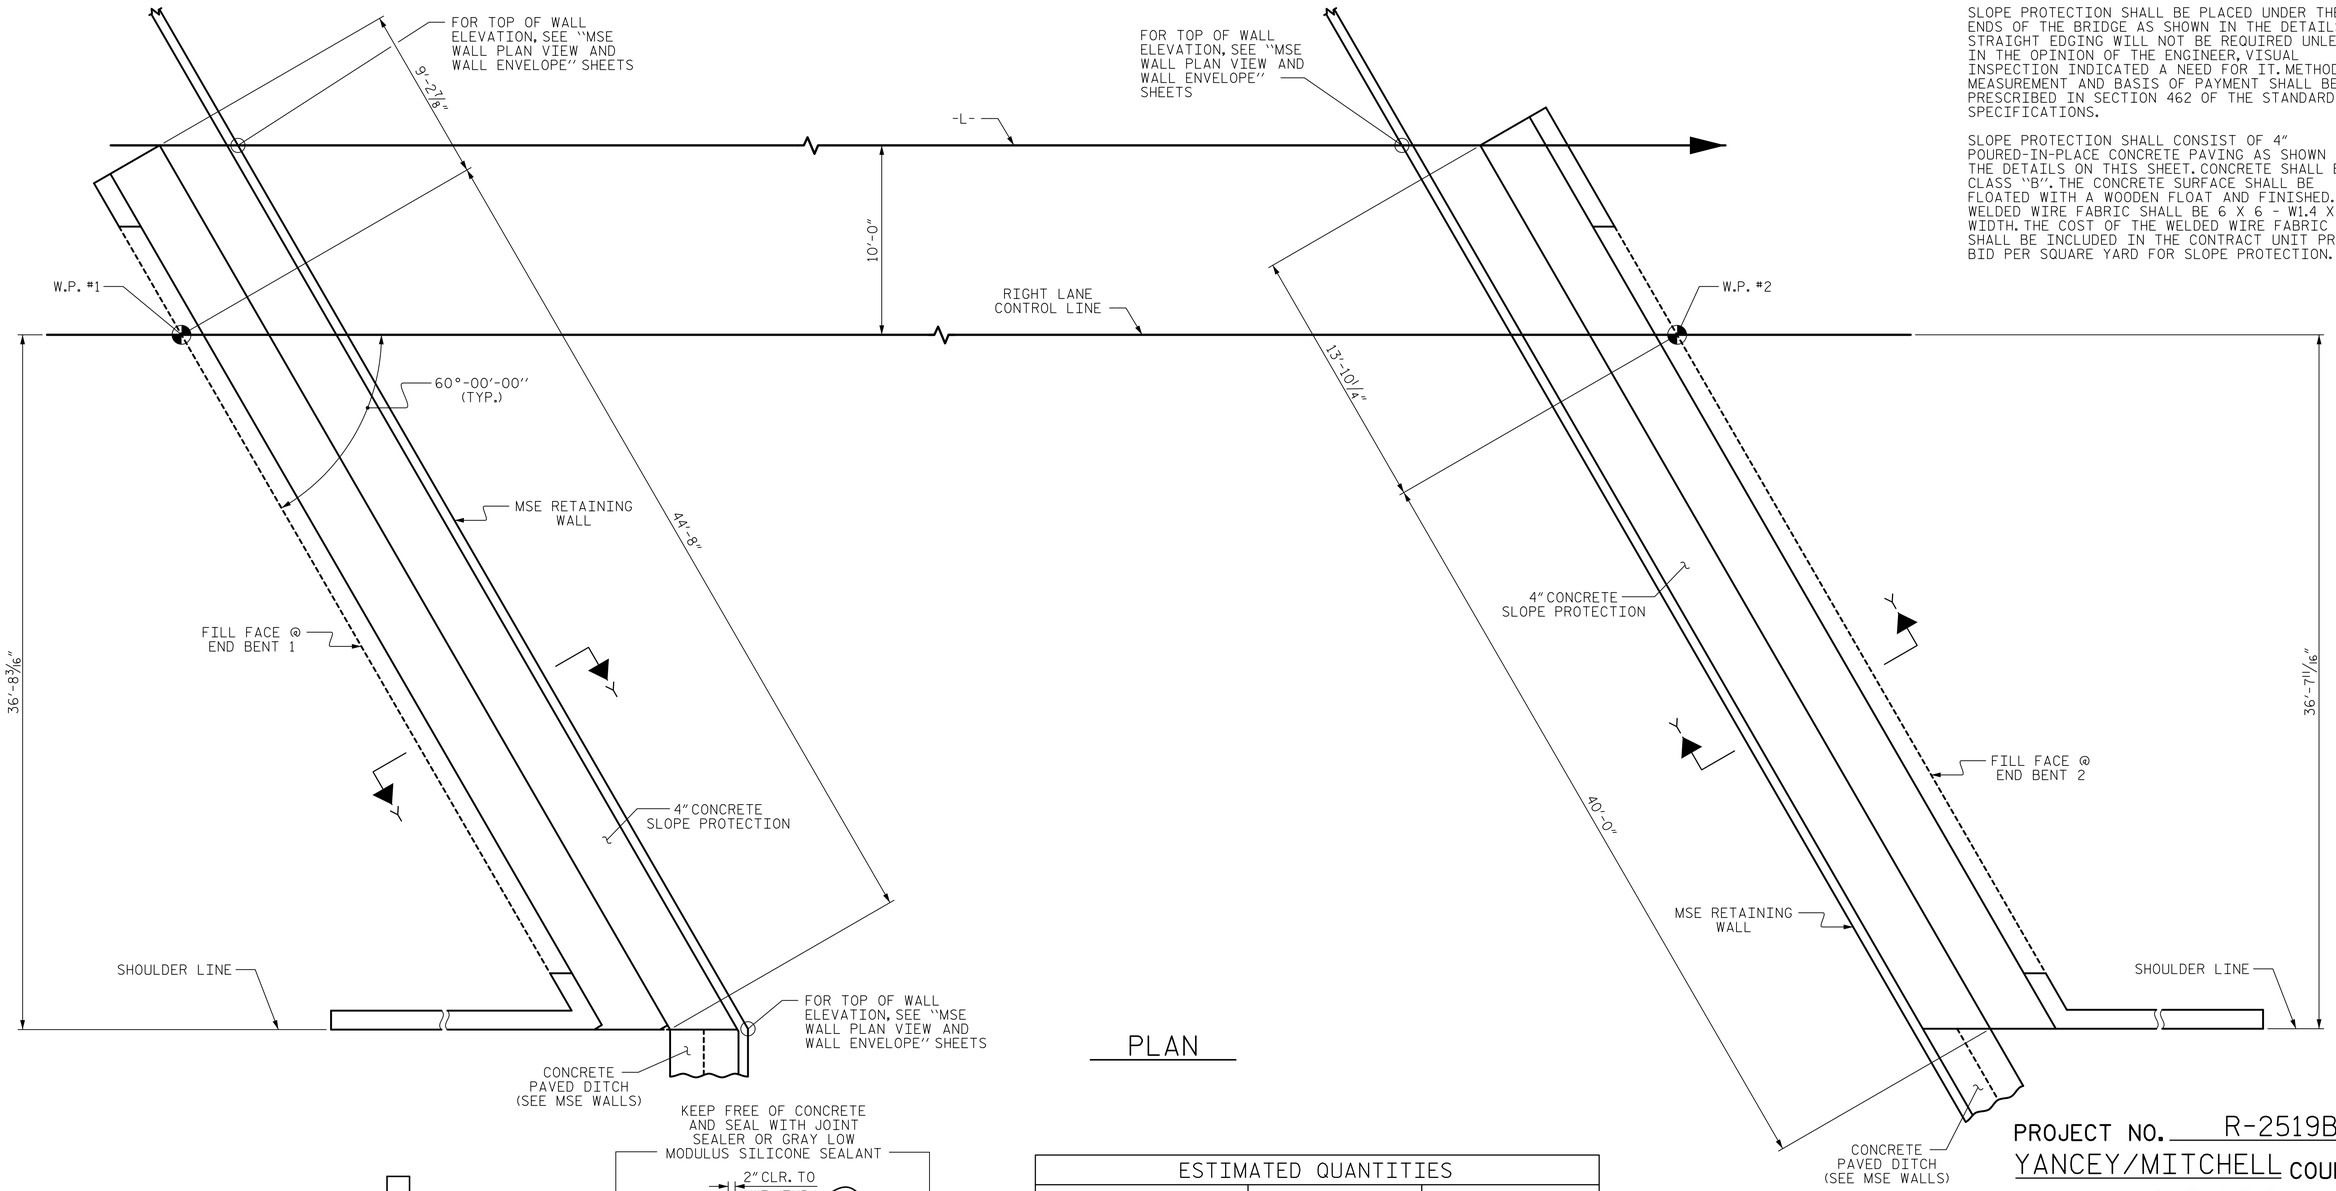

PLAN

NOTES

SLOPE PROTECTION SHALL BE PLACED UNDER THE ENDS OF THE BRIDGE AS SHOWN IN THE DETAILS. STRAIGHT EDGING WILL NOT BE REQUIRED UNLESS, IN THE OPINION OF THE ENGINEER, VISUAL INSPECTION INDICATED A NEED FOR IT. METHOD OF MEASUREMENT AND BASIS OF PAYMENT SHALL BE AS PRESCRIBED IN SECTION 462 OF THE STANDARD SPECIFICATIONS.

SLOPE PROTECTION SHALL CONSIST OF 4" POURED-IN-PLACE CONCRETE PAVING AS SHOWN IN THE DETAILS ON THIS SHEET. CONCRETE SHALL BE CLASS "B". THE CONCRETE SURFACE SHALL BE FLOATED WITH A WOODEN FLOAT AND FINISHED. WELDED WIRE FABRIC SHALL BE 6 X 6 - W1.4 X 1.4. WIDTH. THE COST OF THE WELDED WIRE FABRIC SHALL BE INCLUDED IN THE CONTRACT UNIT PRICE BID PER SQUARE YARD FOR SLOPE PROTECTION.

ESTIMATED QUANTITIES		
BRIDGE @ STATION 247+87.50 -L- (RIGHT LANE)	4" SLOPE PROTECTION	WELDED WIRE FABRIC
	SQUARE YARDS	APPROX. L.F.
END BENT 1	18.5	53.9
END BENT 2	18.5	53.9

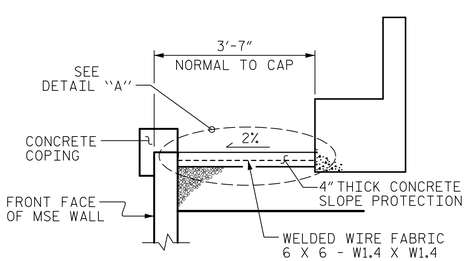

SECTION Y-Y

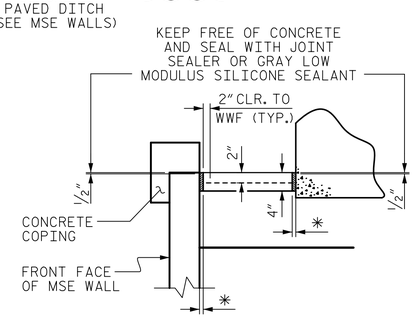

DETAIL A

* 1" EXP. JT. MAT'L. (PLACE DEBONDING TAPE ON TOP OF EXP. JT. MAT'L.)

PROJECT NO. R-2519B
YANCEY/MITCHELL COUNTY
STATION: 247+87.50 -L-

STATE OF NORTH CAROLINA
DEPARTMENT OF TRANSPORTATION
RALEIGH

SLOPE PROTECTION DETAILS
(RIGHT LANE)

Prepared by
URS
URS Corporation - North Carolina
1600 Perimeter Park Drive, Suite 400
Morrisville, NC 27560
PHONE: 919) 461-1100 FAX: 919) 461-1415
NC LIC.# C-2243

8/21/2014
NORTH CAROLINA PROFESSIONAL SEAL 039173 ENGINEER MATTHEW K. TOM
DocuSigned by: Matthew K. Tom
D8969F4682874E...

REVISIONS							SHEET NO.
NO.	BY:	DATE:	NO.	BY:	DATE:		S-190
1			3				TOTAL SHEETS
2			4				194

DRAWN BY : M. K. TOM DATE : 2/8/13
CHECKED BY : R. L. WHITCHER DATE : 4/26/13
DESIGNED BY : M. K. TOM DATE : 1/29/13

8/20/2014
P:\Jobs1\R2519B\Structures\Electronic Signed Plans\Str 6\406_055_S06_R2519B_SP.dgn
kyle_compton

STR. #6