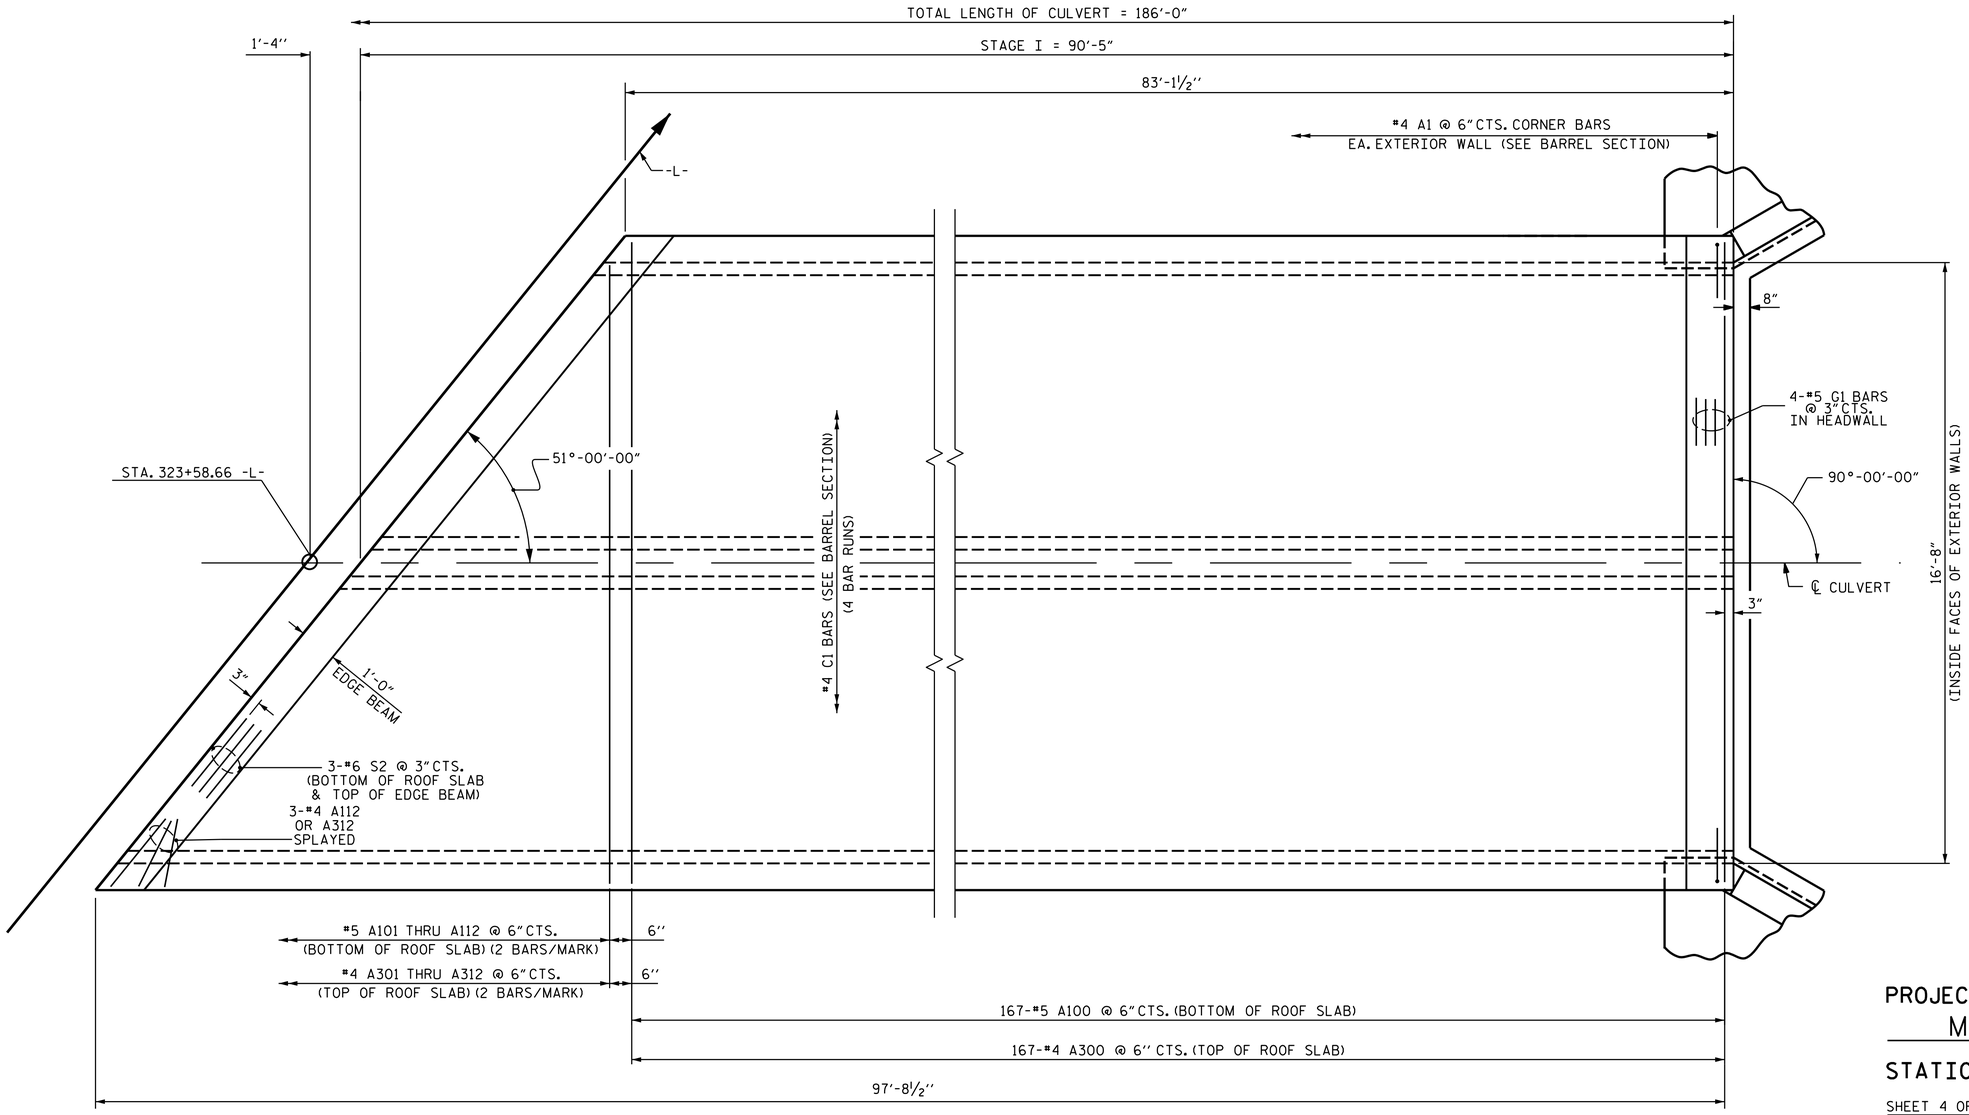

PLAN - ROOF SLAB

STAGE I

PROJECT NO. R-2519B

MITCHELL COUNTY

STATION: 323+58.66 -L-

SHEET 4 OF 11

STATE OF NORTH CAROLINA
DEPARTMENT OF TRANSPORTATION
RALEIGH

DOUBLE 8 FT. X 8 FT. CONCRETE BOX CULVERT STAGE I

NORTH CAROLINA PROFESSIONAL SEAL 20125 ENGINEER MARSHALL G. CHEEK, JR.

DocuSign
Marshall G. Cheek, Jr.
9/2/2014 6549D6EBAA3B405...

REVISIONS						SHEET NO.
NO.	BY:	DATE:	NO.	BY:	DATE:	C-57
1			3			TOTAL SHEETS
2			4			87

STR.#11

DRAWN BY : M. POOLE DATE : 10/13
CHECKED BY : D. HODGE DATE : 10/13
DESIGN ENGINEER OF RECORD: J. R. MCROY DATE : 10/13

$$$$$$$SYSTIME$$$$$
$$$$$$$$$$$$$$$$$$$$$$DGN$$$$$$$$$$$$$$$$$$$$$$
$$$$USERNAME$$$$